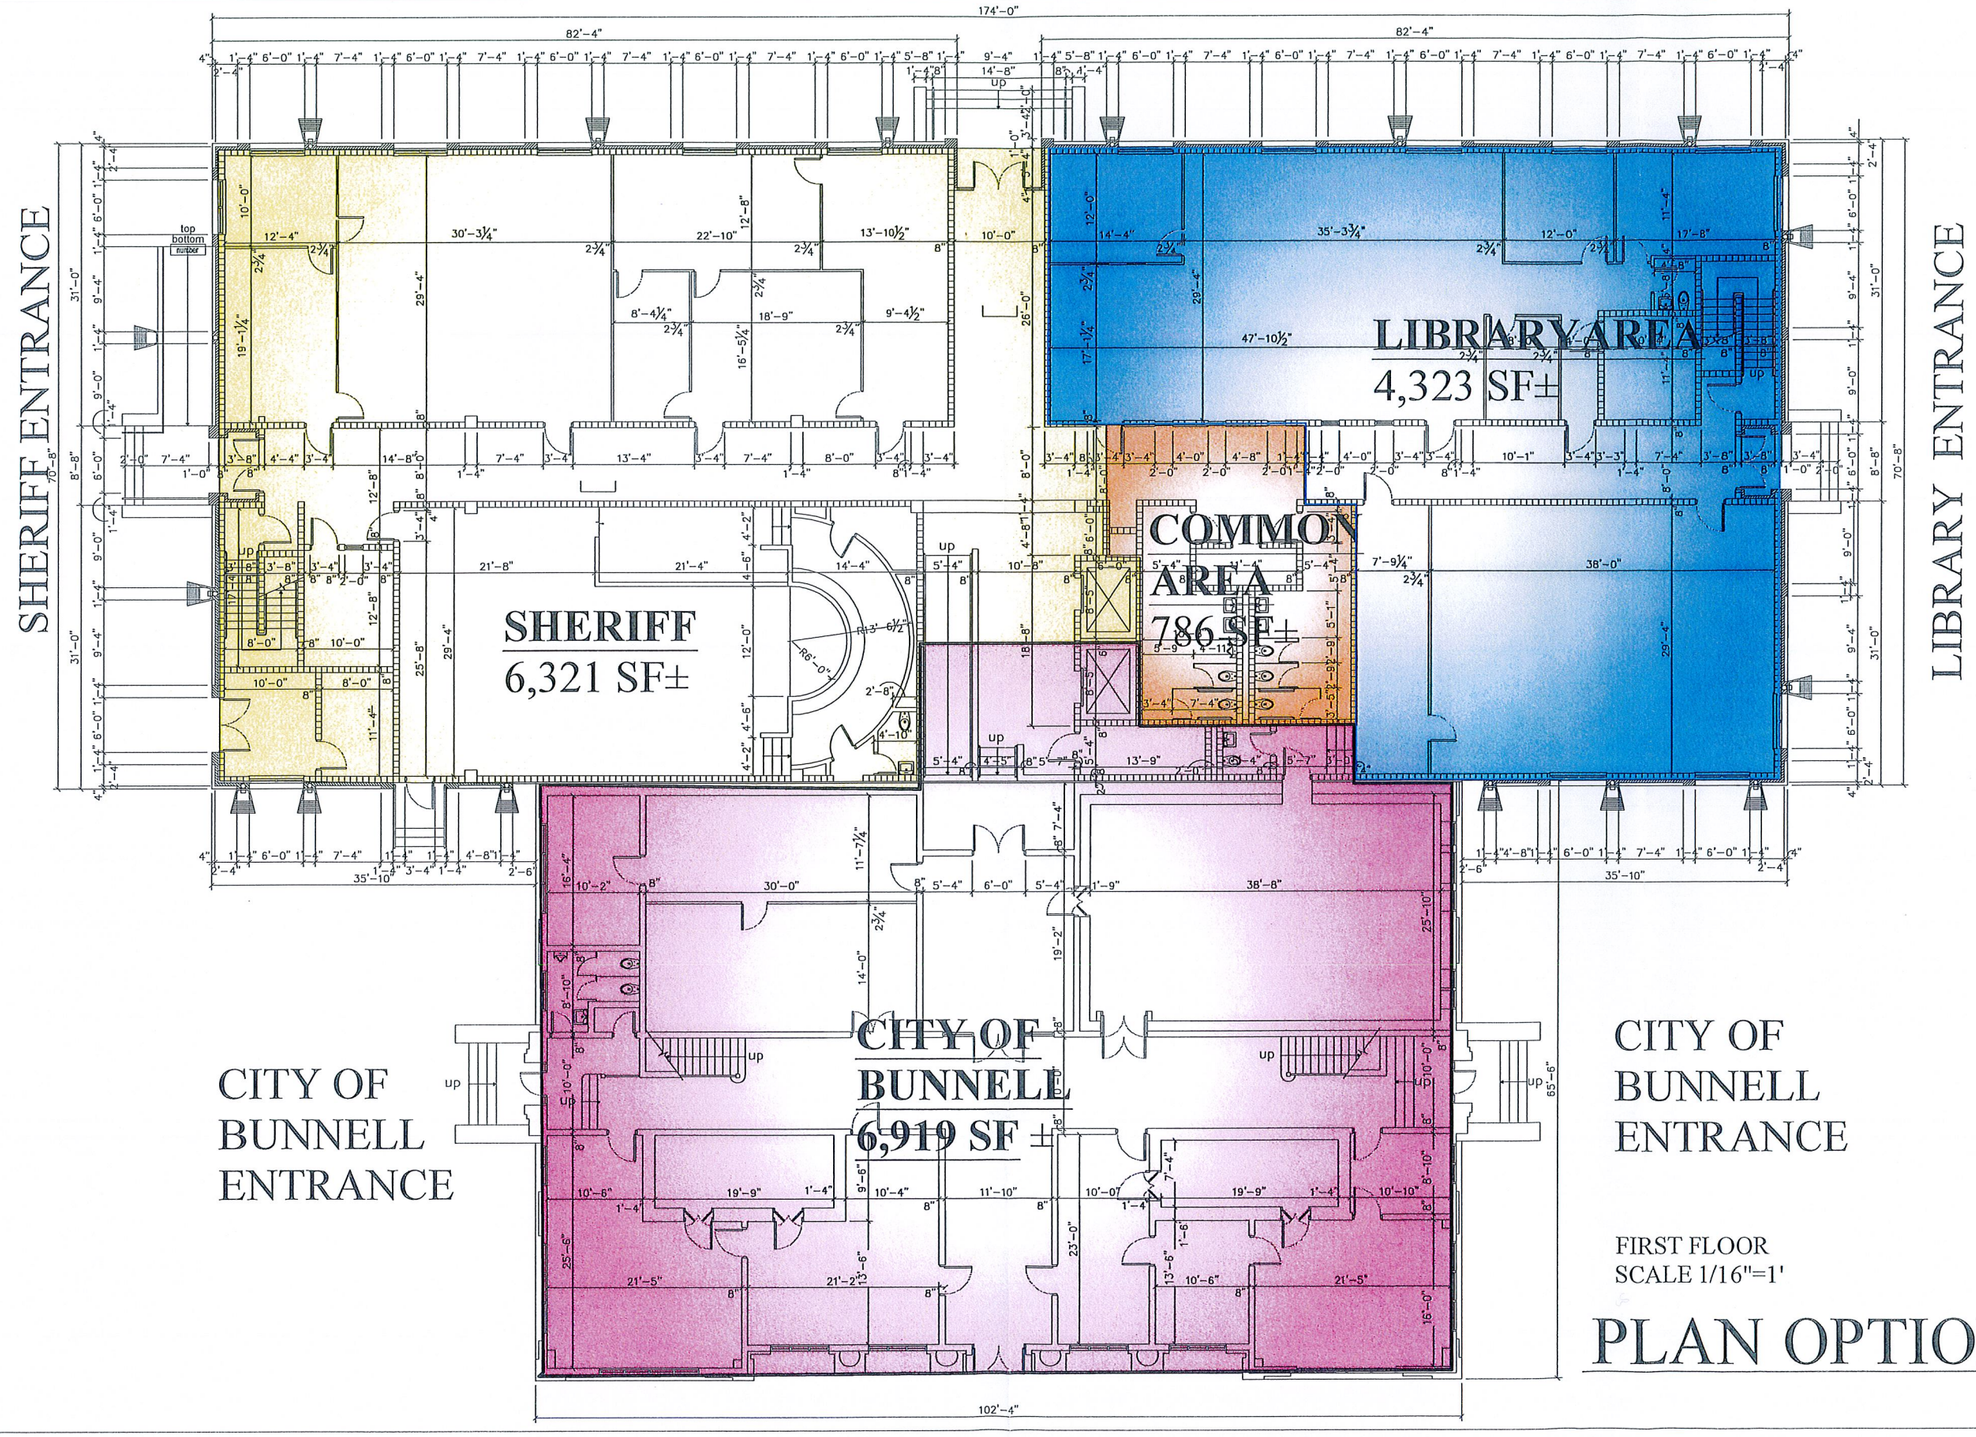

FIRST FLOOR
SCALE 1/16"=1'

PLAN OPTION 1

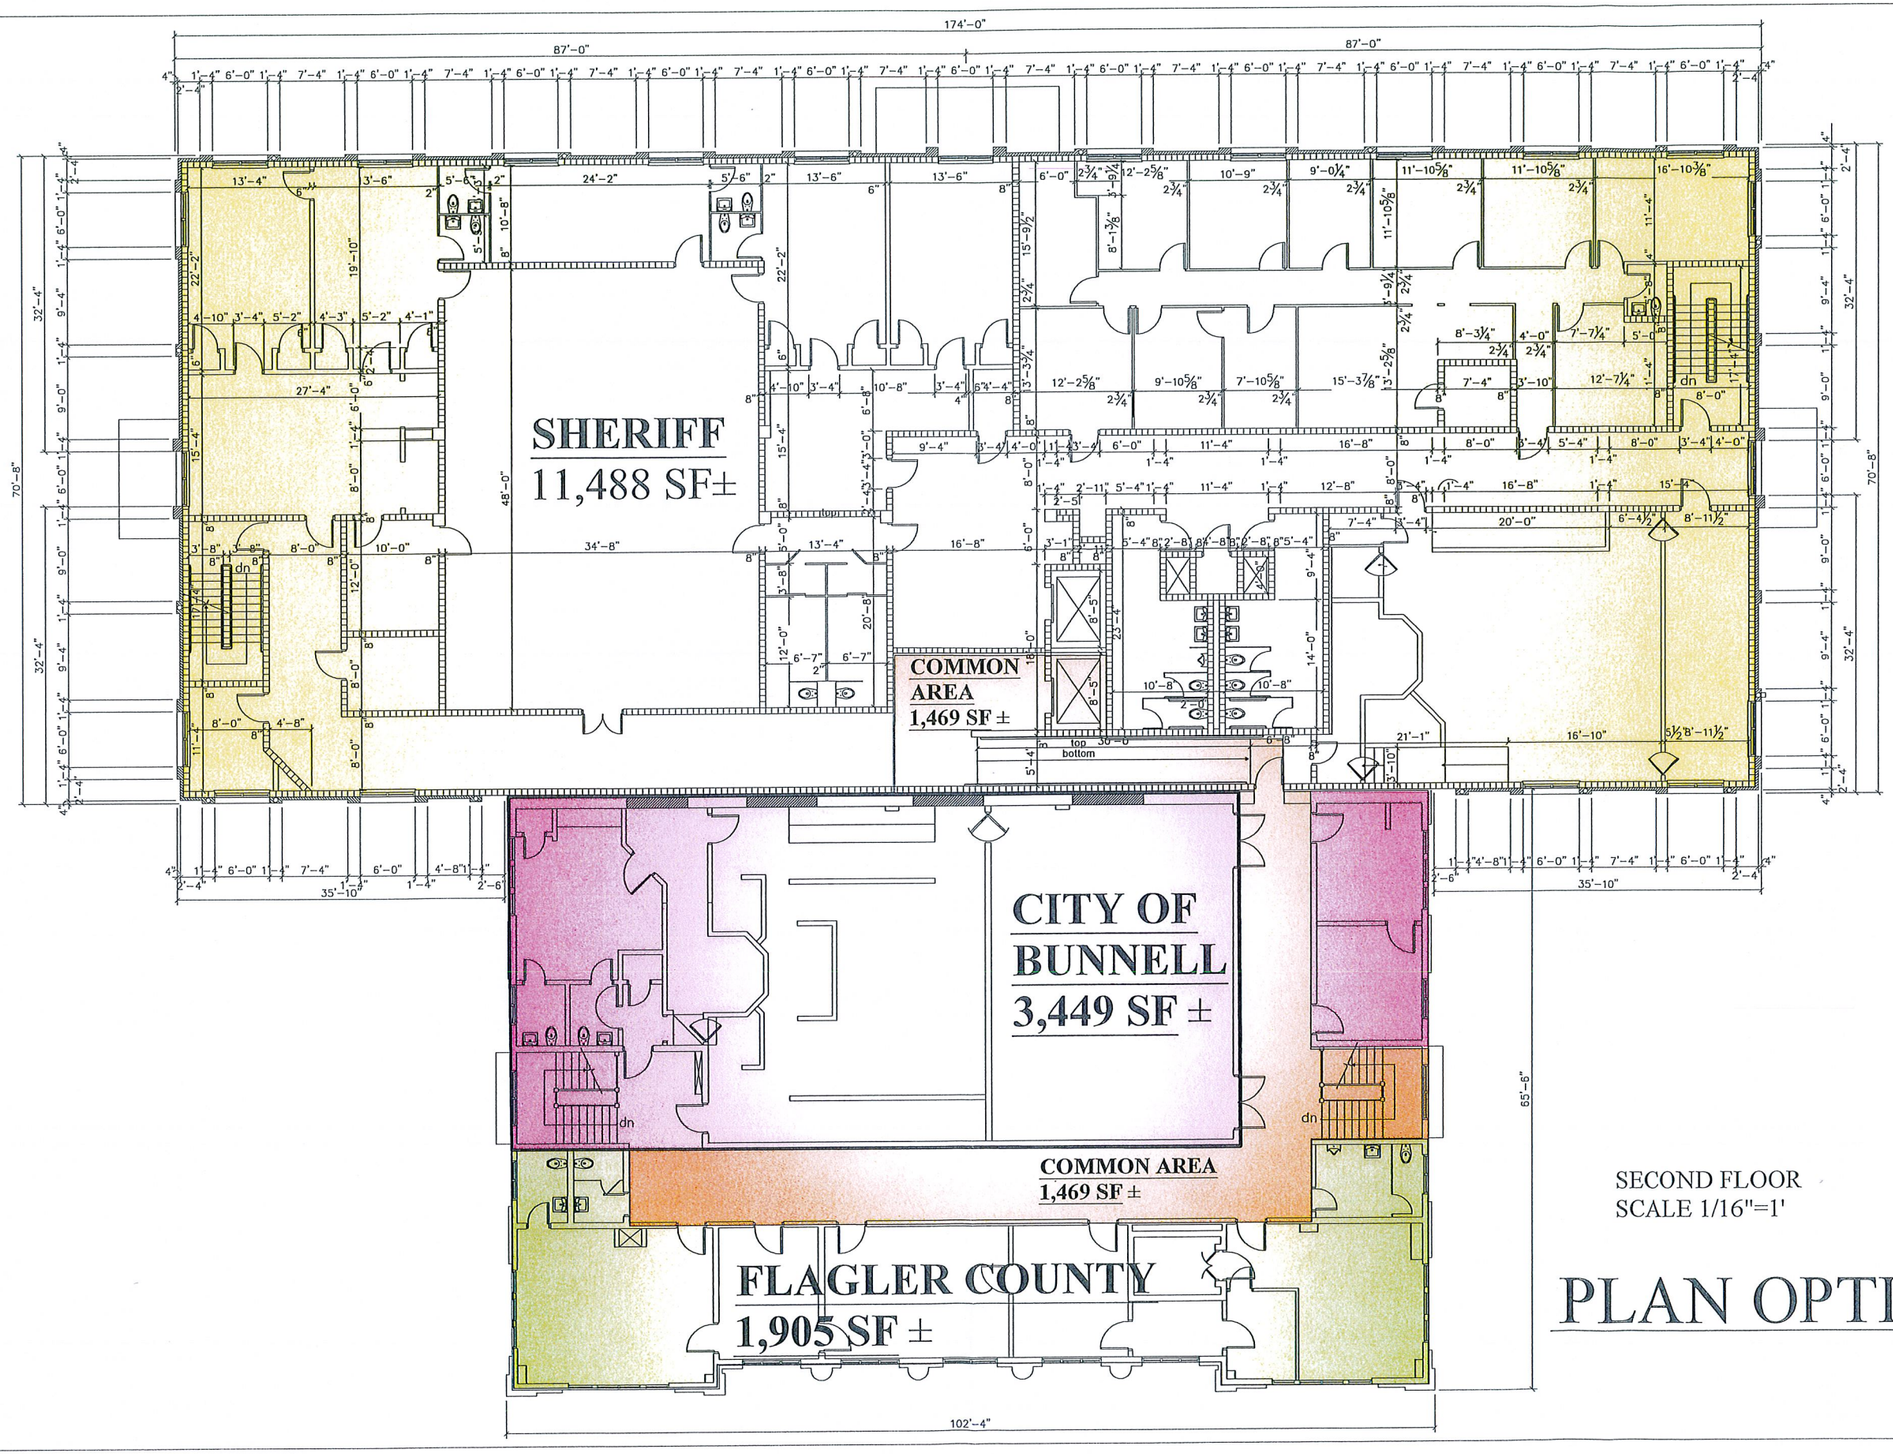

SECOND FLOOR
SCALE 1/16"=1'

PLAN OPTION 1

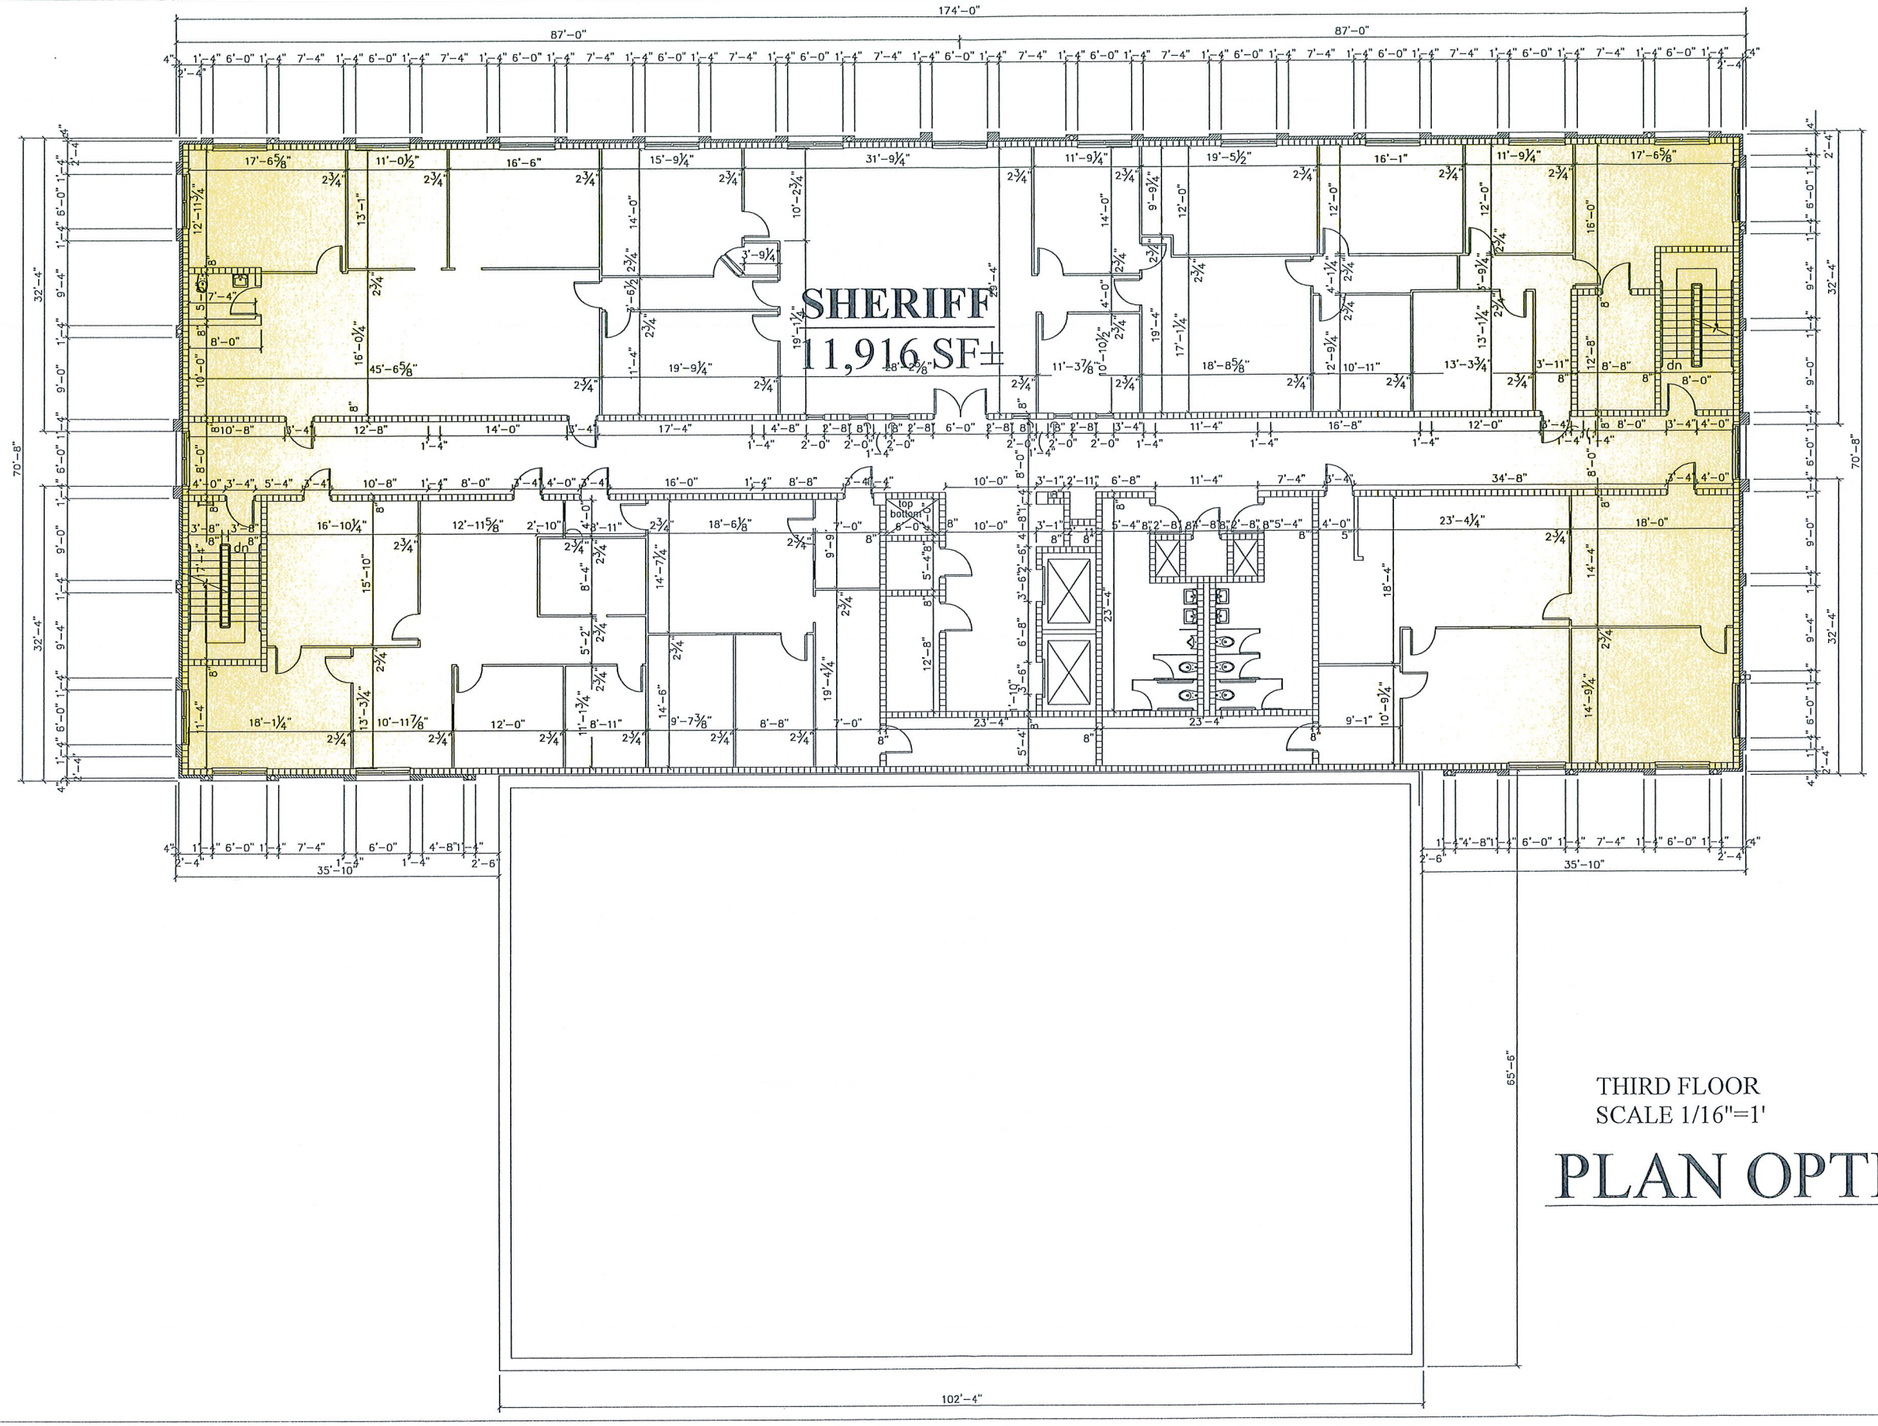

THIRD FLOOR
SCALE 1/16"=1'

PLAN OPTION 1