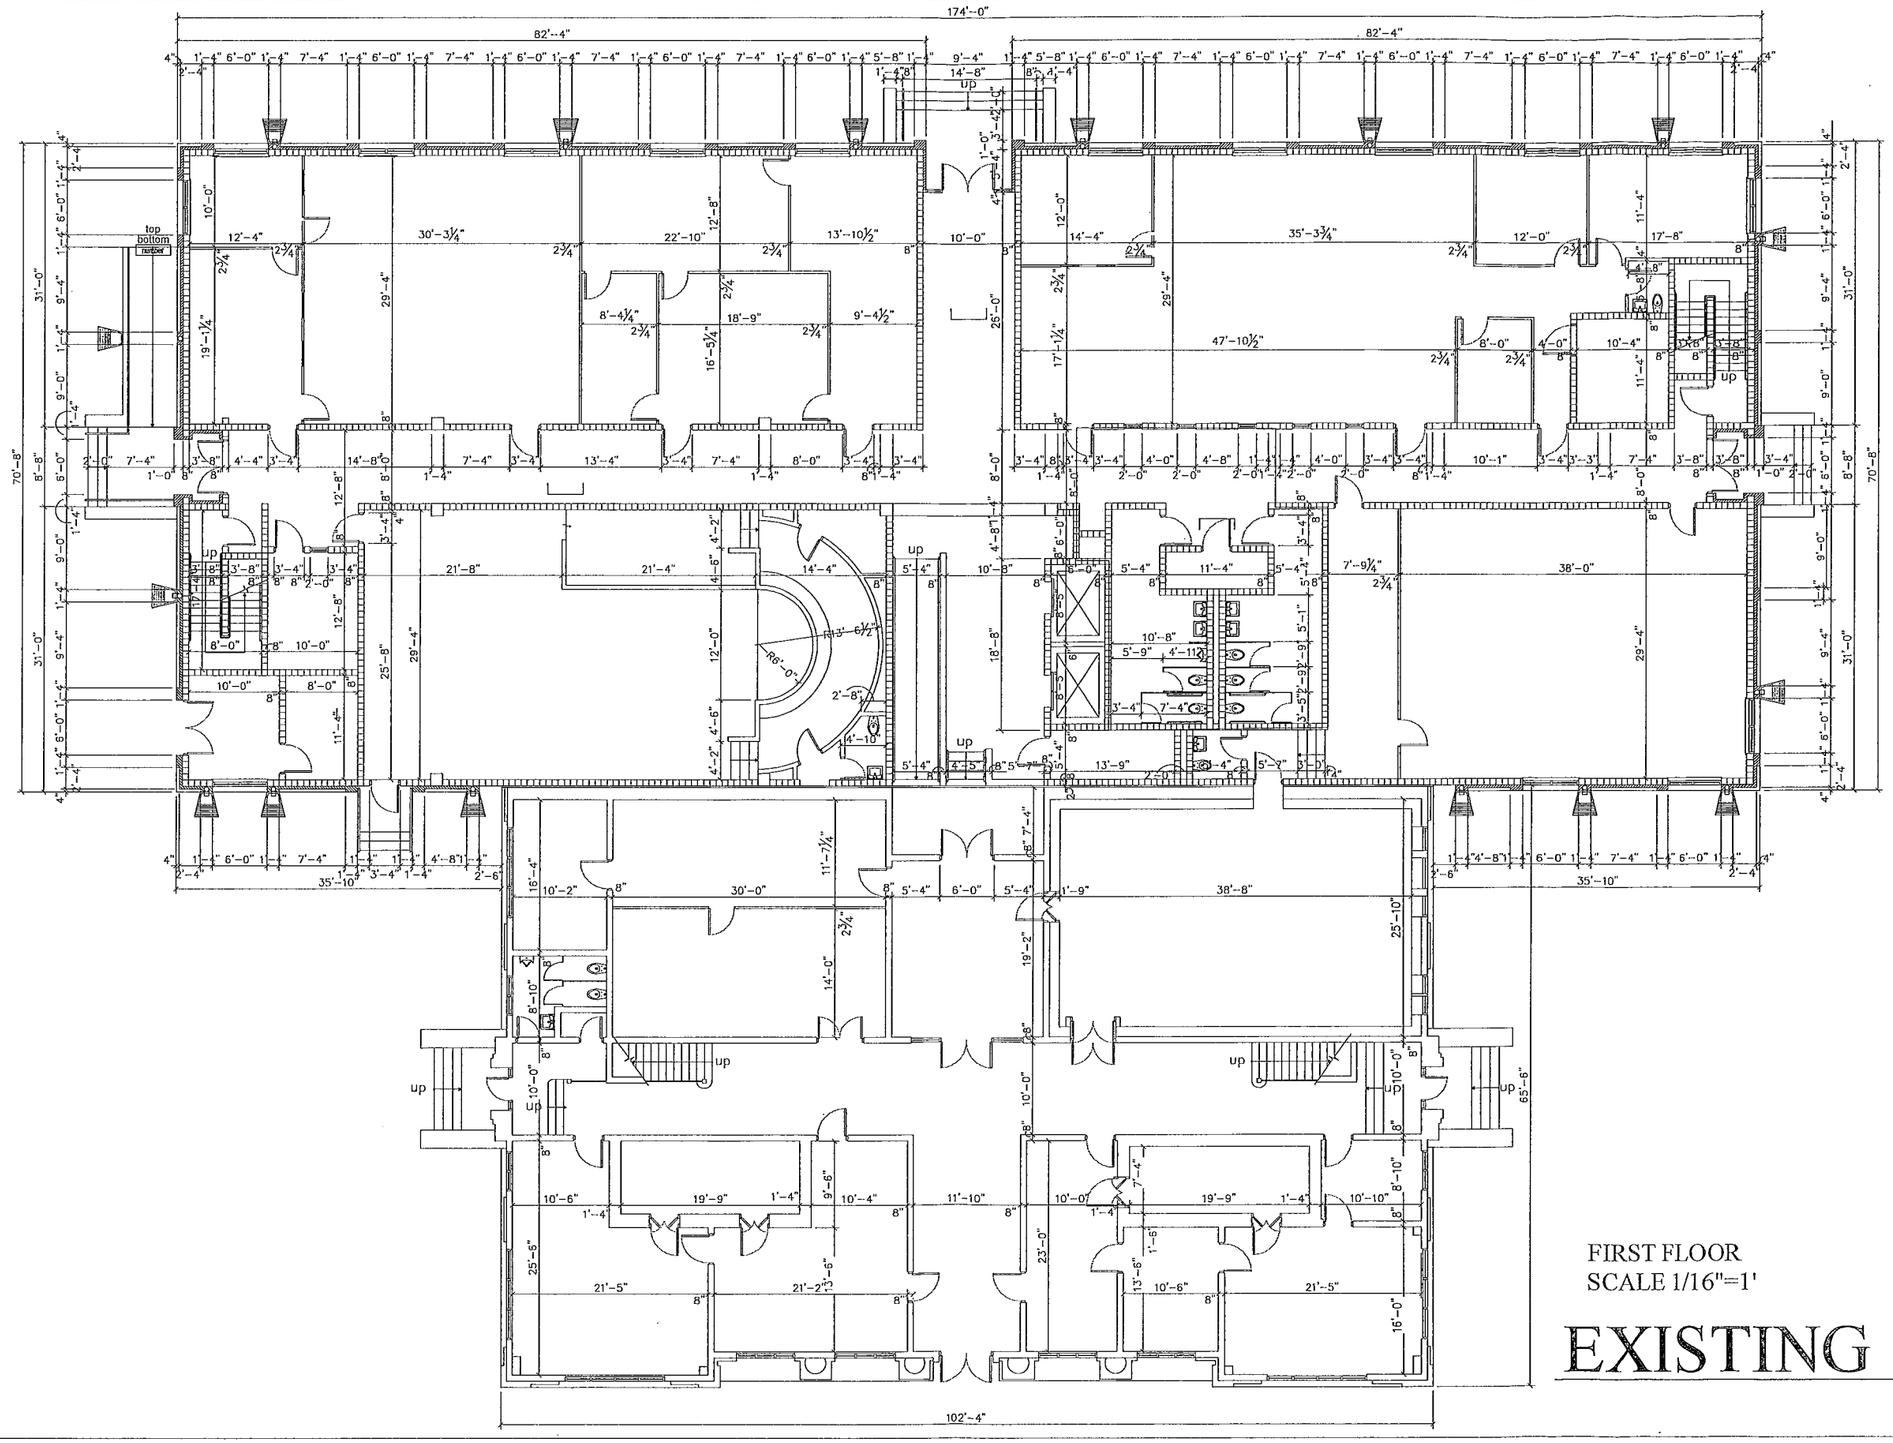

FIRST FLOOR
SCALE 1/16"=1'

EXISTING 1982

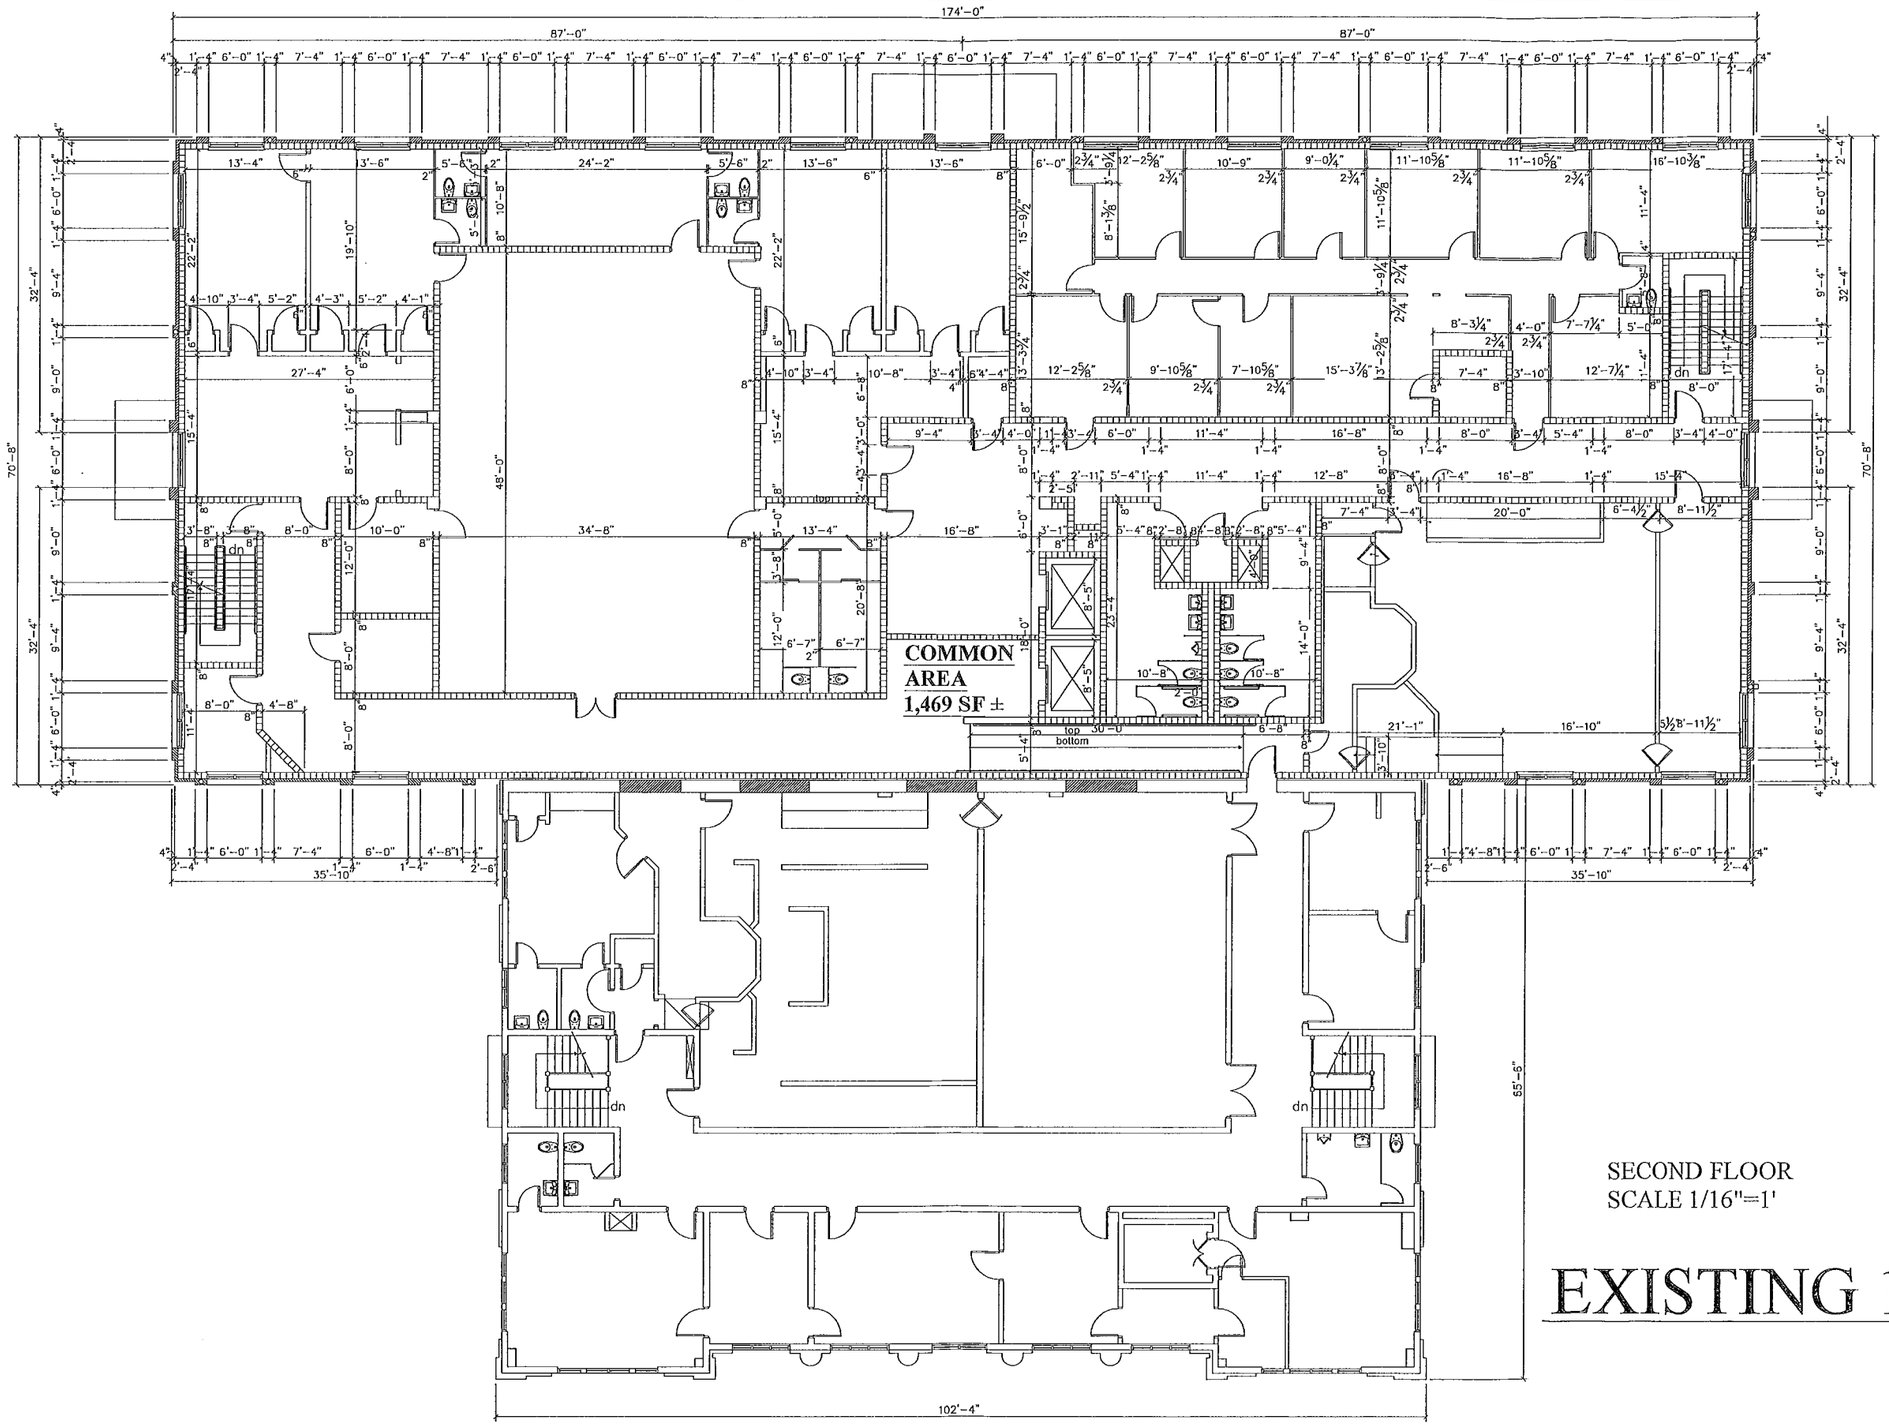

SECOND FLOOR
SCALE 1/16"=1'

EXISTING 1982

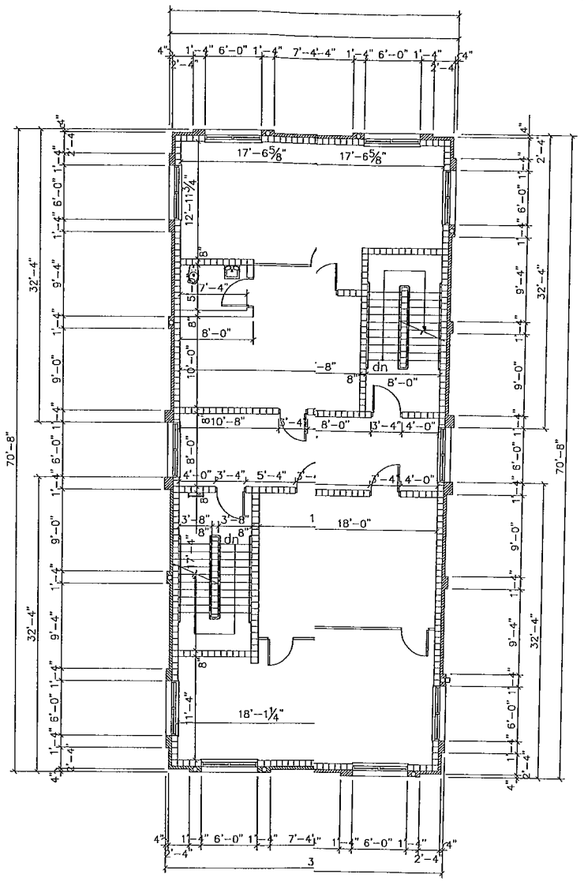

HIRD FLOOR
CALE 1/16"=1'

XISTING 1982