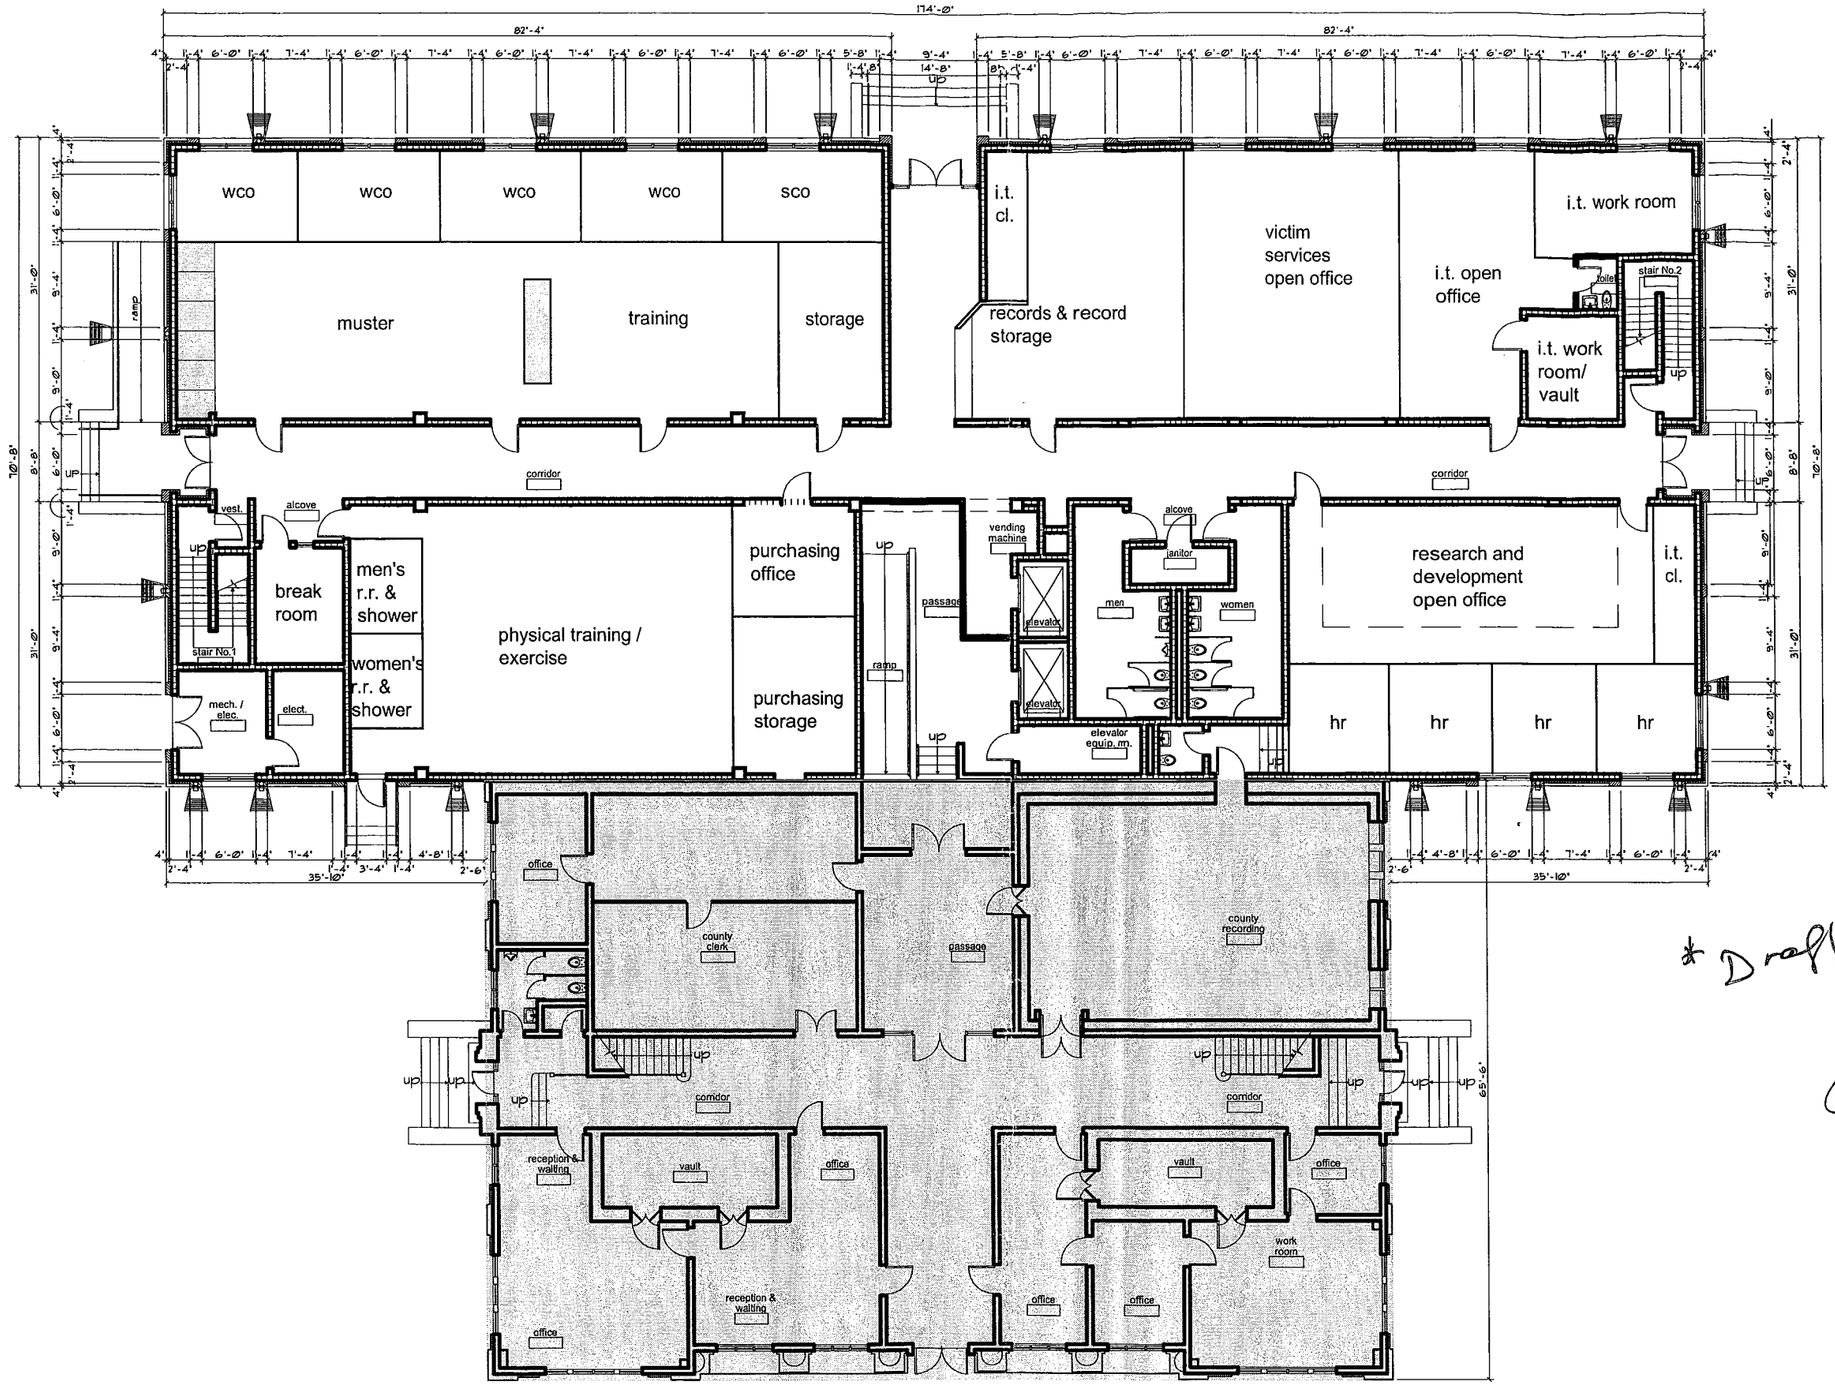

1 A-2.0 first floor floor plan

0 8' 16' 24' 32'
4' 12' 20' 28'

1/8" = 1'-0"

* Draft

9/29/2010
@ 2:00 pm
Faith

www.strolloarchilects.com
strollo architects
AA C001516
architecture • planning • interior design • construction services
718 virginia drive, orlando, fl. 32803
407.423.5355 fax 407.422.5994
surveyor
xxx.xxx.xxxx fax xxx.xxx.xxxx
civil engineering
xxx.xxx.xxxx fax xxx.xxx.xxxx
structural engineering
xxx.xxx.xxxx fax xxx.xxx.xxxx
mechanical, plumbing, and electrical engineering
xxx.xxx.xxxx fax xxx.xxx.xxxx
fire protection
xxx.xxx.xxxx fax xxx.xxx.xxxx

project name: FLAGLER COUNTY RENOVATION TO COURTHOUSE ANNEX

sheet title: first floor plan

revisions

scale:	as noted
drawn:	glc, th
check:	tr
project no.	proj #
date:	September 29, 2010

schematic design

A-2.0

architect expressly reserves his exclusive common law copyright and property rights to these drawings which may not be reproduced, changed or copied in any form or manner, nor are they to be assigned to any party without the architects written consent

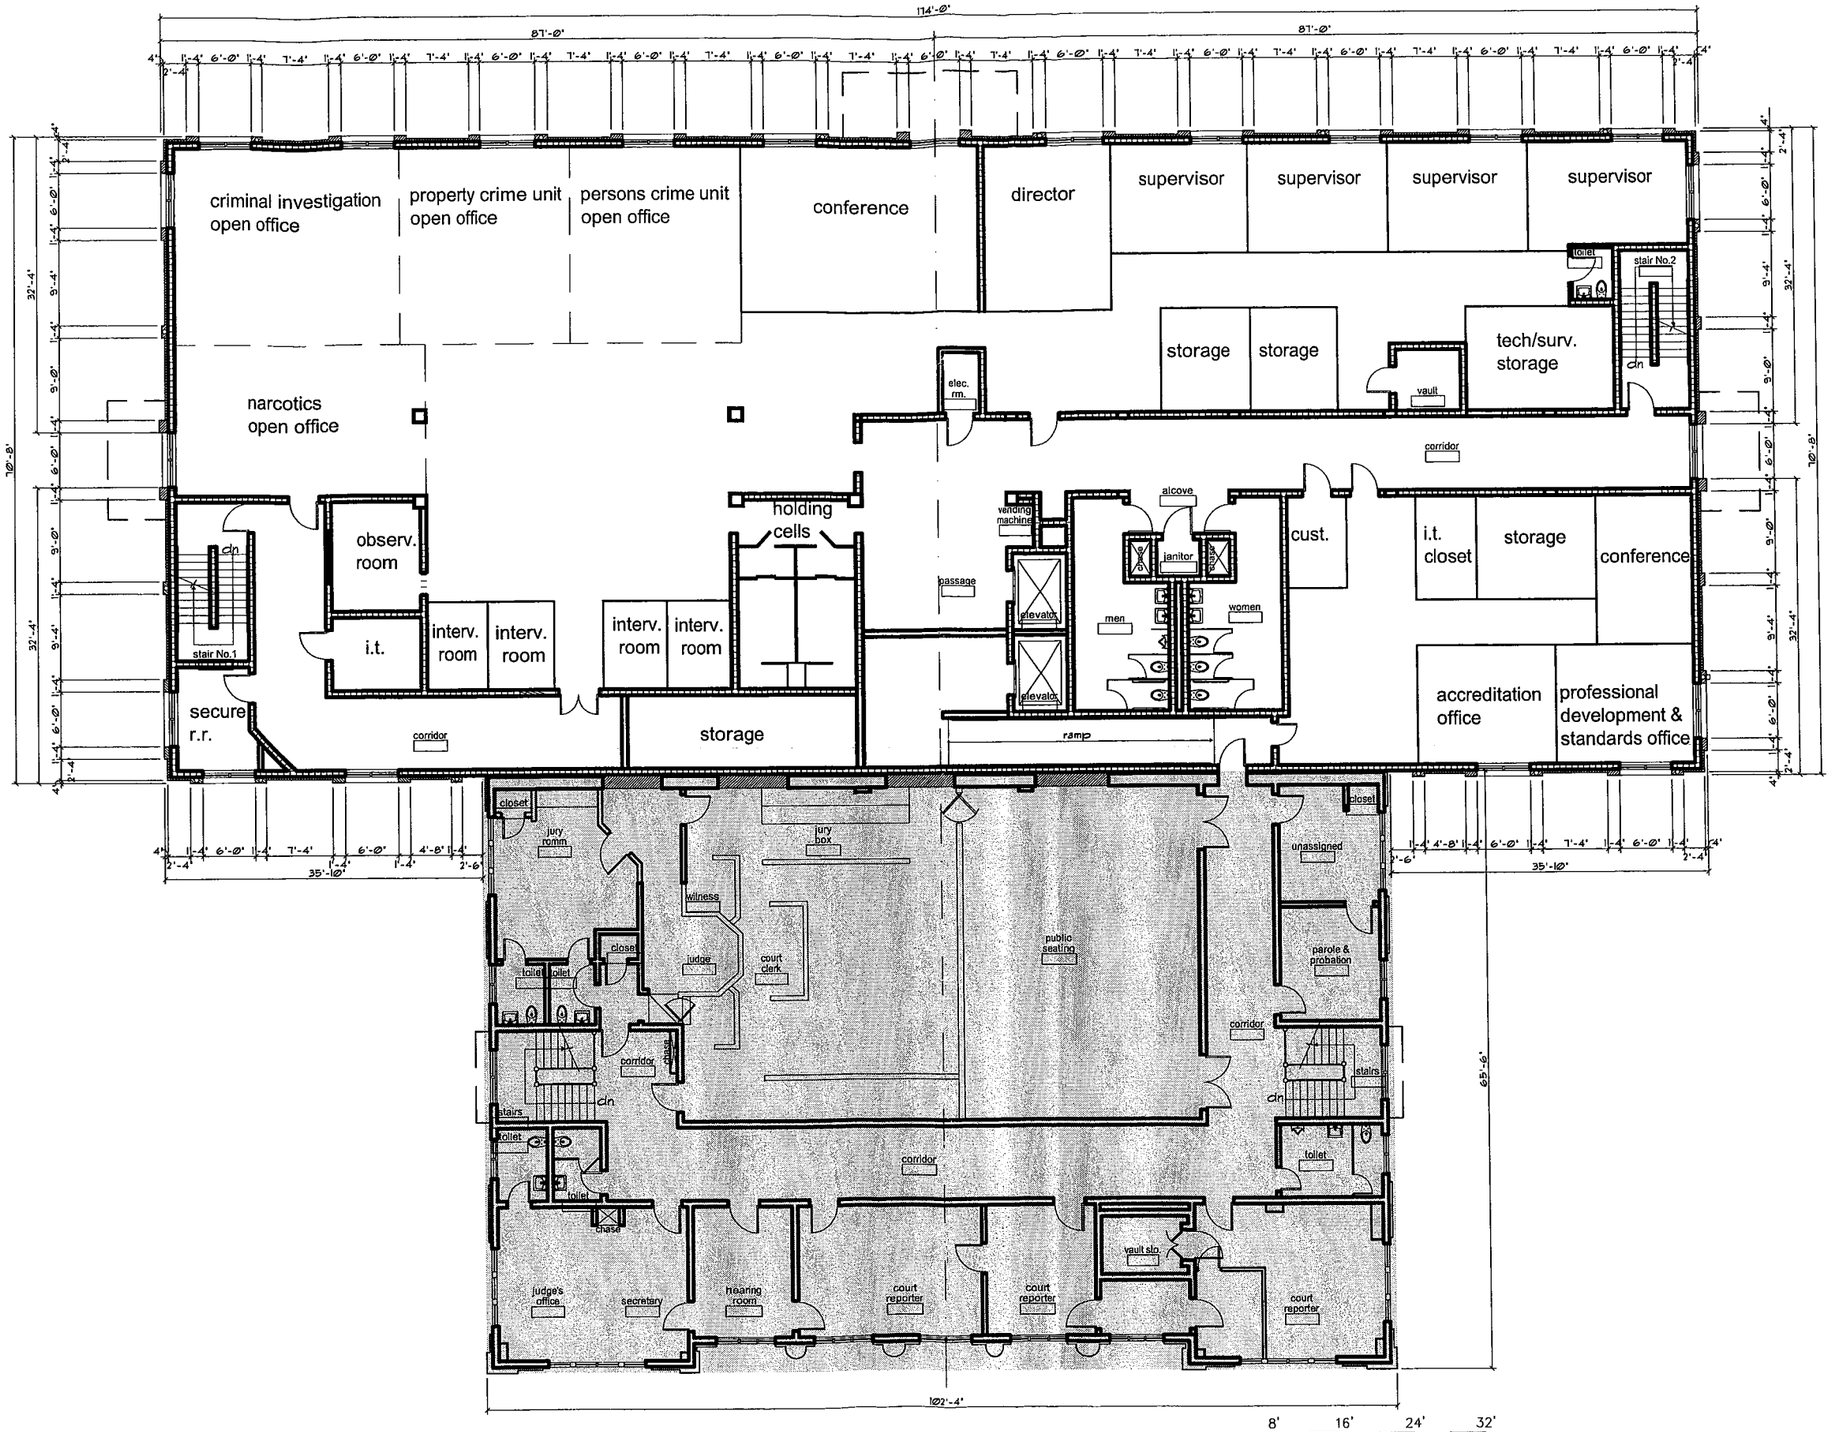

1 A-2.1 second floor floor plan

1/8" = 1'-0"

www.strolloarchitects.com

strollo architects

AA C001516

architecture - planning - interior design - construction services

718 virginia drive, orlando, fl. 32803

407.423.5355 fax 407.422.5994

surveyor
xxx.xxx.xxxx fax xxx.xxx.xxxx

civil engineering
xxx.xxx.xxxx fax xxx.xxx.xxxx

structural engineering
xxx.xxx.xxxx fax xxx.xxx.xxxx

mechanical, plumbing, and electrical engineering
xxx.xxx.xxxx fax xxx.xxx.xxxx

fire protection
xxx.xxx.xxxx fax xxx.xxx.xxxx

project name:

FLAGLER COUNTY
RENOVATION TO COURTHOUSE
ANNEX

sheet title:

second floor
plan

revisions

scale:	as noted
drawn:	gic, th
check:	tr
project no.	proj #
date:	September 29, 2010

schematic design

A-2.1

architect expressly reserves his exclusive common law copyright and property rights to these drawings which may not be reproduced, changed or copied in any form or manner, nor are they to be assigned to any party without the architects written consent

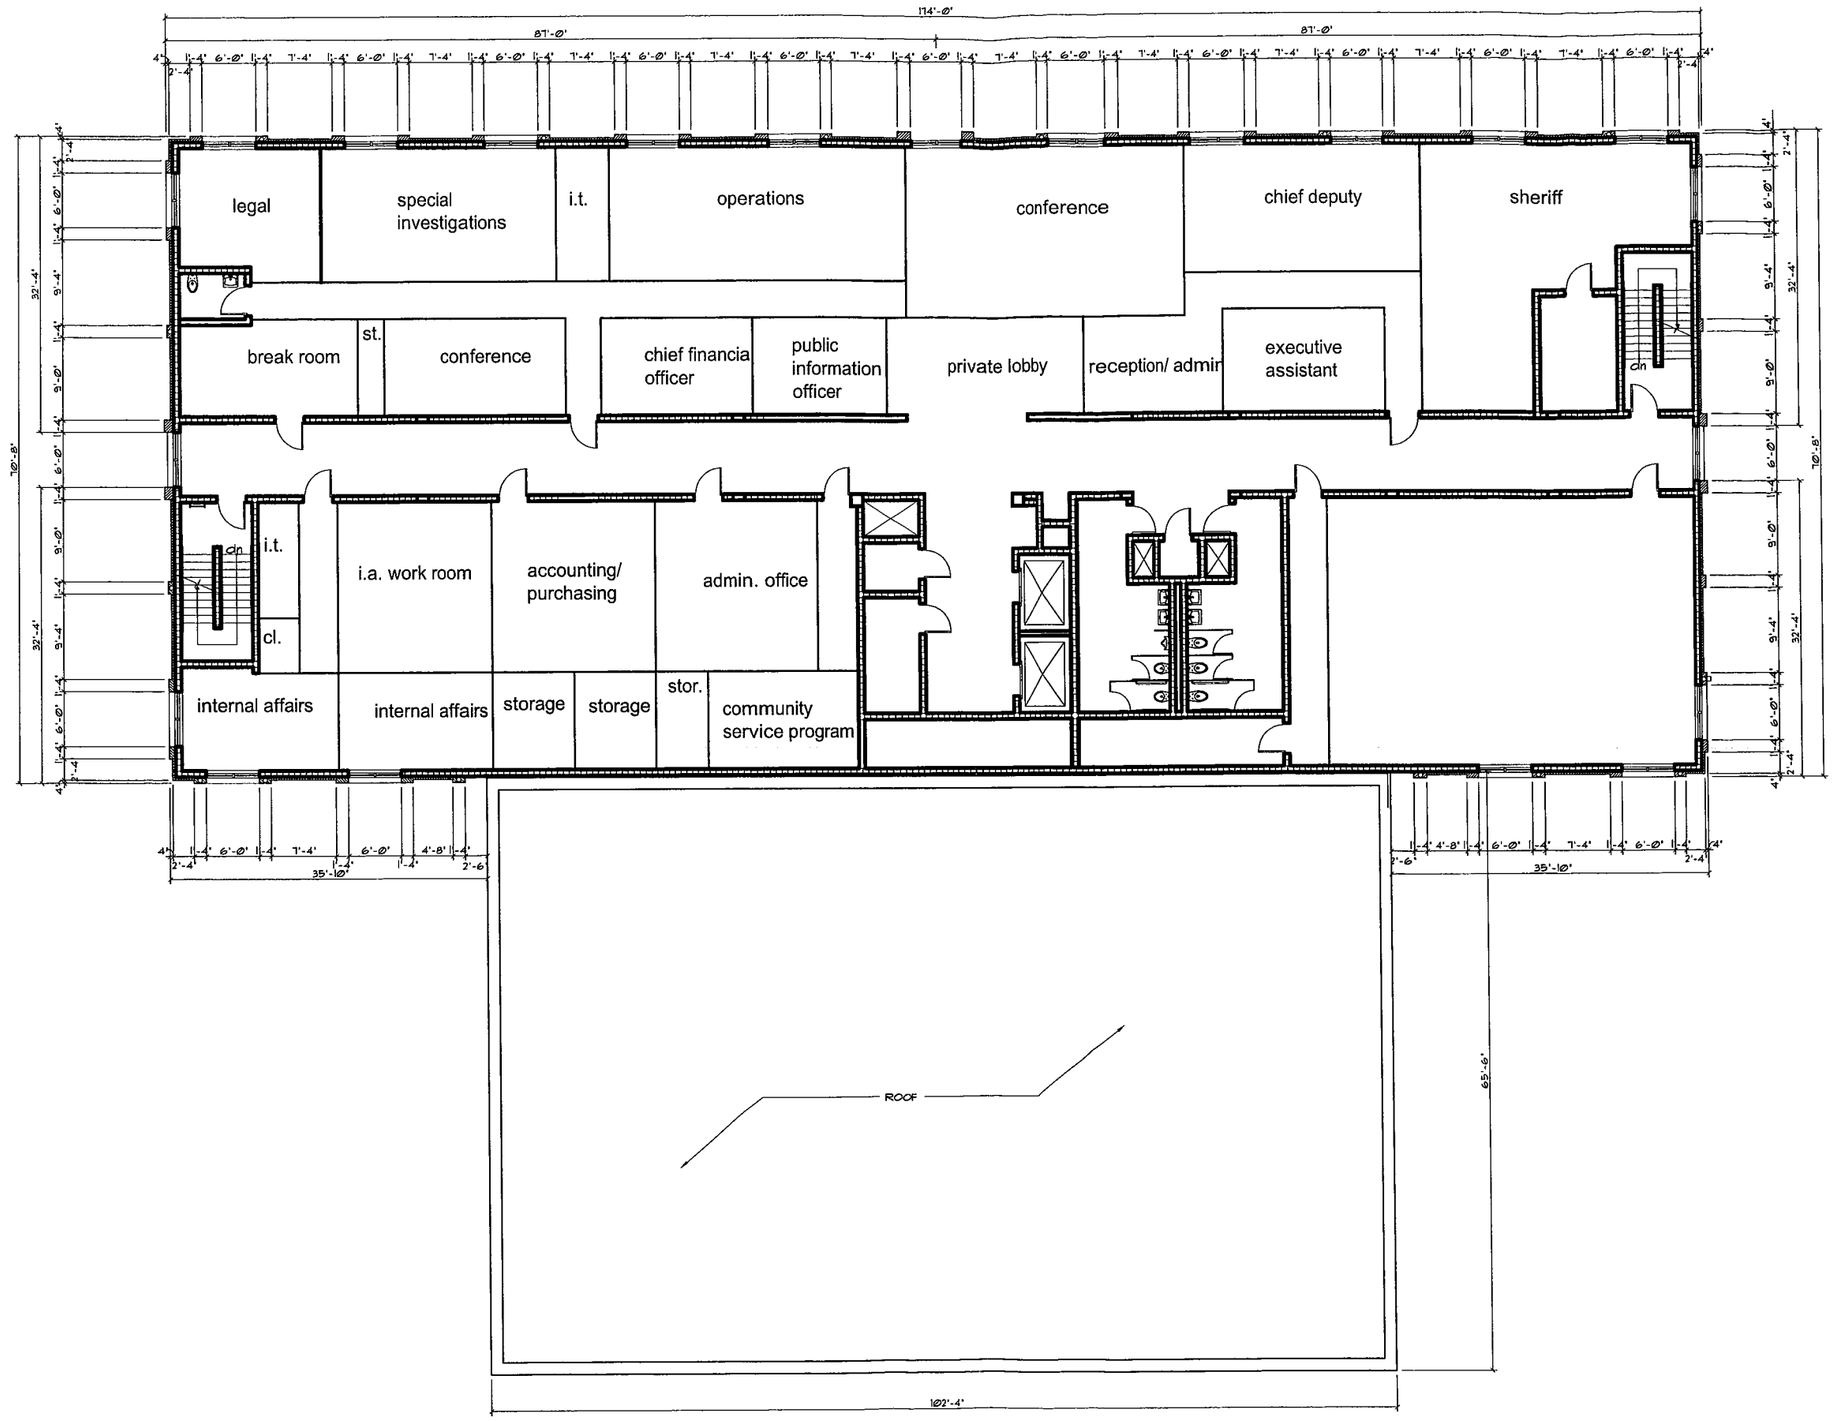

1 A-2.2 third floor floor plan

0 4' 8' 12' 16' 20' 24' 28' 32'

1/8" = 1'-0"

www.strollo architects.com

strollo architects

AA C001516

architecture • planning • interior design • construction services

718 virginia drive, orlando, fl. 32803

407.423.5355 fax 407.422.5994

surveyor
xxx.xxx.xxxx fax xxx.xxx.xxxx

civil engineering
xxx.xxx.xxxx fax xxx.xxx.xxxx

structural engineering
xxx.xxx.xxxx fax xxx.xxx.xxxx

mechanical, plumbing, and electrical engineering
xxx.xxx.xxxx fax xxx.xxx.xxxx

fire protection
xxx.xxx.xxxx fax xxx.xxx.xxxx

project name:

FLAGLER COUNTY RENOVATION TO COURTHOUSE ANNEX

sheet title:

third floor plan

revisions

scale:	as noted
drawn:	glc, th
check:	tr
project no.	proj #
date:	September 29, 2010

schematic design

A-2.2

architect expressly reserves his exclusive common law copyright and property rights to these drawings which may not be reproduced, changed or copied in any form or manner, nor are they to be assigned to any party without the architects written consent