BUILDING TABLE

	BUILDING NAME	BUILDING HEIGHT
15	EXISTING CORPORATE HANGAR	42'
16	EXISTING MOSQUITO CONTROL HANGAR	22'
17	EXISTING ELECTRICAL VAULT	10'
18	PROPOSED FUEL FARM	18'
19	PROPOSED CORPORATE HANGARS	24'
20	PROPOSED CORPORATE HANGARS	20'
21	FLIGHT TRAINING FACILITY	33'
22	PROPOSED CORPORATE HANGARS	30'

NOTE: BUILDING NUMBERS CONTINUED FROM SHEET 3.

AIRPORT DEVELOPMENT STAGING LEGEND

STAGE I	0–5 YEARS	
STAGE II	6–10 YEARS	
STAGE III	11–20 YEARS	

LEGEND

DESCRIPTION	EXISTING	ULTIMATE
WATER		
AIRPORT BUILDINGS		
AIRSIDE PAVEMENT		
RUNWAY OBJECT FREE AREA (ROFA)	OFA	OFA(U)
RUNWAY SAFETY AREA (RSA)	RSA	RSA(U)
RUNWAY OBSTACLE FREE ZONE (ROFZ)	BRL 25'	BRL 25'
25' BUILDING RESTRICTION LINE	OFZ	OFZ(U)
AIRPORT REFERENCE POINT (ARP)		
RUNWAY VISIBILITY ZONE (RVZ)	RVZ	RVZ(U)
RUNWAY PROTECTION ZONE (RPZ)	RPZ	RPZ(U)
PAVEMENT TO BE REMOVED	N/A	
AIRPORT PROPERTY LINE	PL	PL(U)
PROPERTY TO BE ACQUIRED	N/A	
AIRSPACE EASEMENTS		

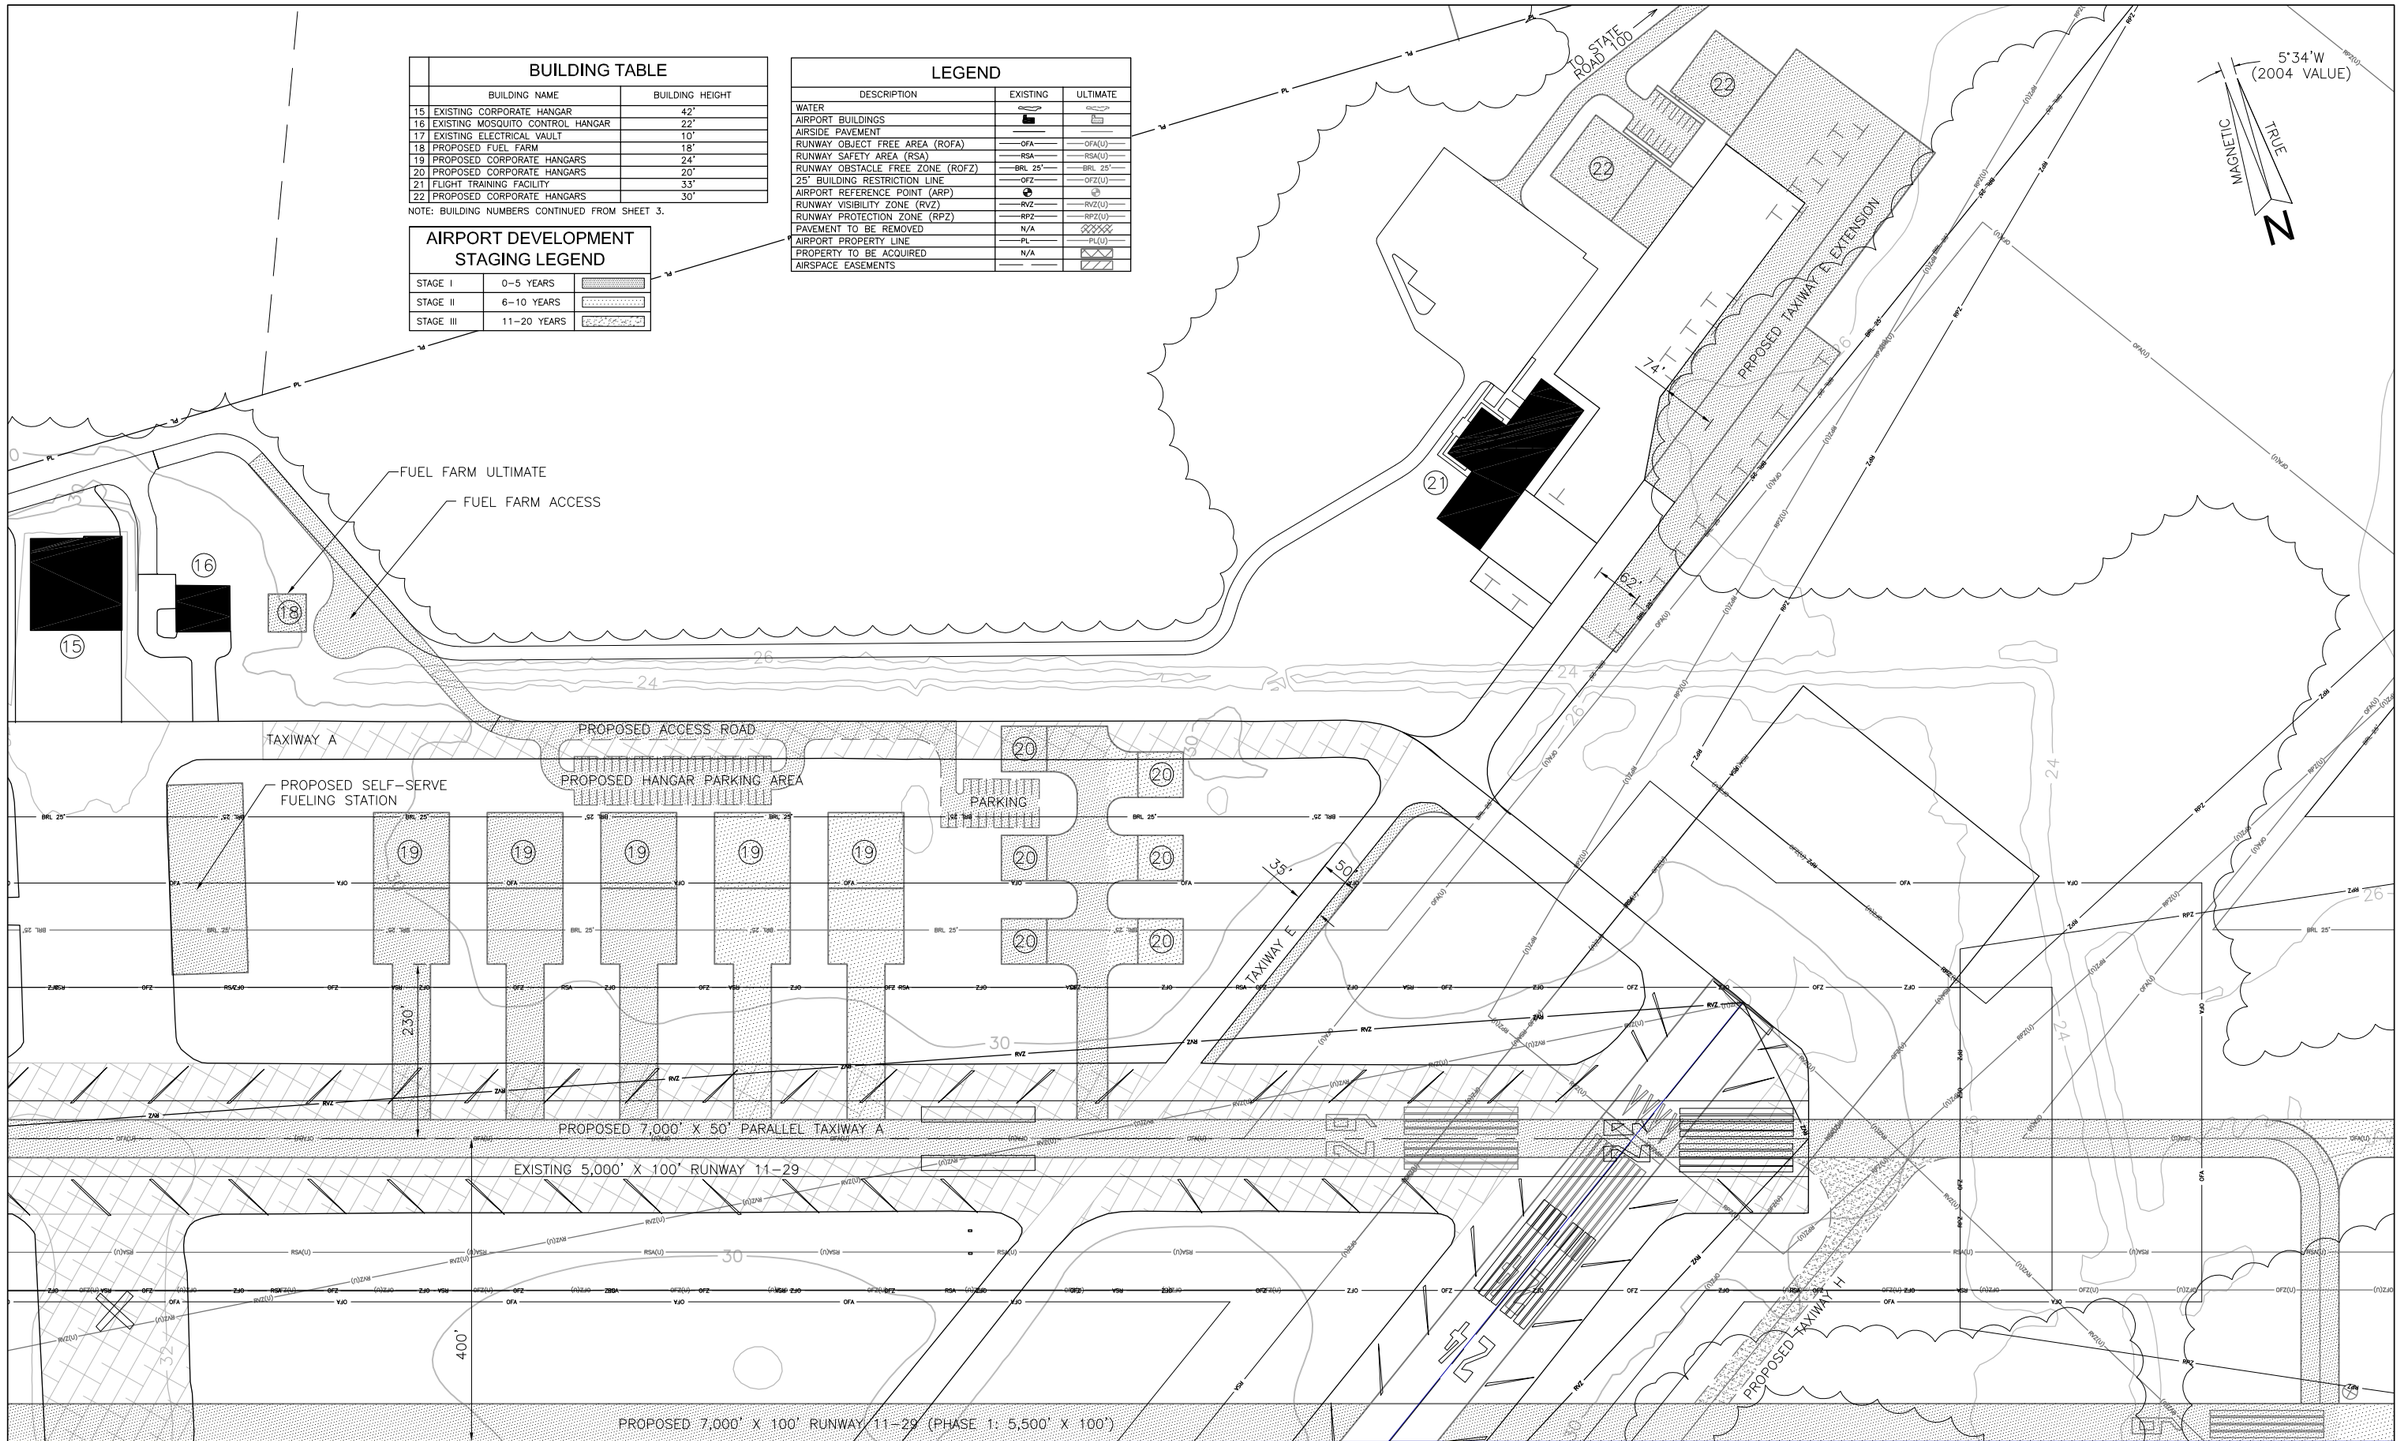

REVISIONS:

REV. NO.	DATE	DESCRIPTION OF REVISION
–	–-–-–	
–	–-–-–	
–	–-–-–	
–	–-–-–	
–	–-–-–	
–	–-–-–	
–	–-–-–	

0 100 200 300 400

DESIGNED BY	DAC/GAL	DATE	AUG 06
DRAWN BY	DAC/KCL	DATE	AUG 06
CHECKED BY	MSS/GAL	DATE	AUG 06

Flagler County Airport

FLAGLER COUNTY, FLORIDA

PLANS PREPARED BY

ENGINEERS PLANNERS ECONOMISTS

Wilbur Smith Associates

PLANS PREPARED FOR

FLAGLER COUNTY AIRPORT
PALM COAST, FLORIDA

PROJECT NO. (CLIENT) _____

PROJECT NO. (WSA) 387360

TERMINAL AREA PLAN 2

FINAL

NO. 4