2006 SITE PLAN

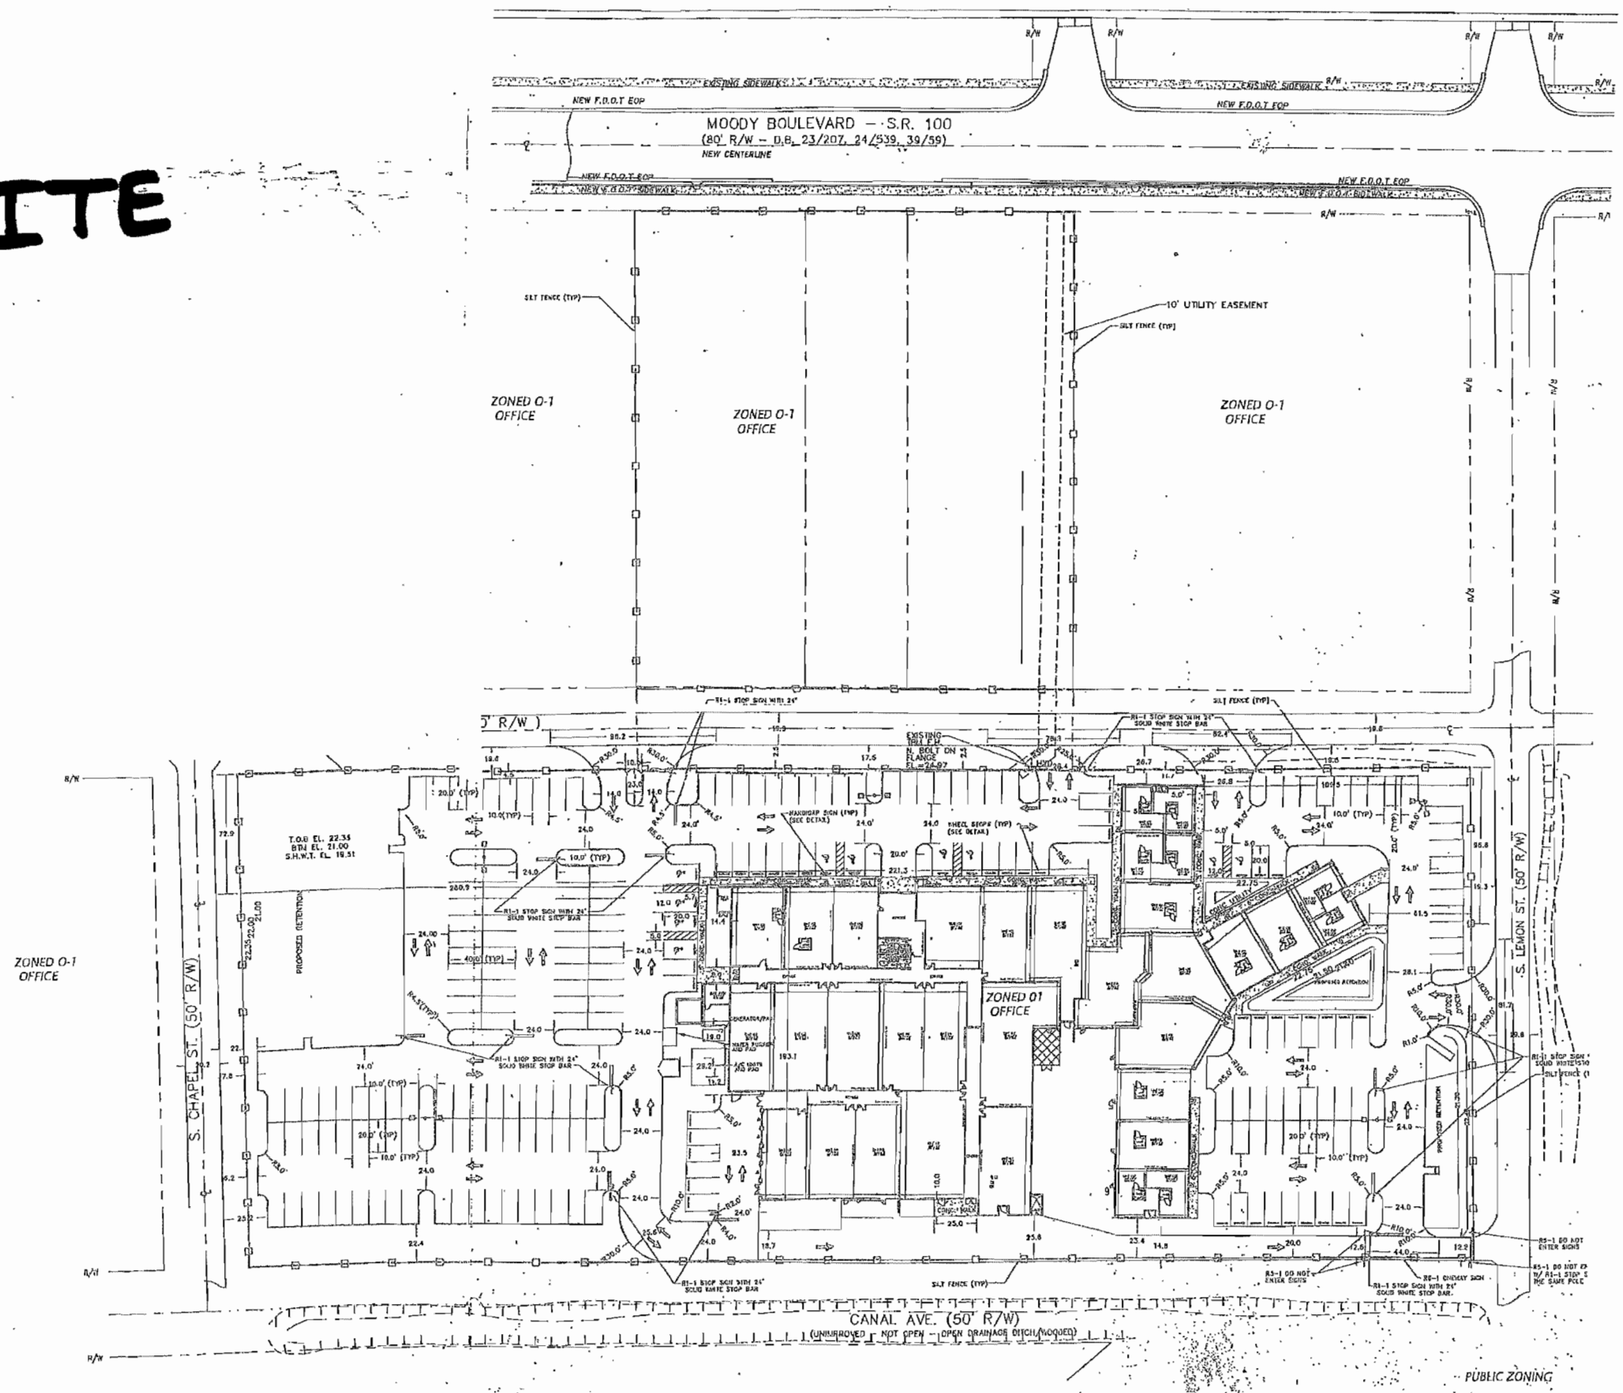

FLOOR PLAN

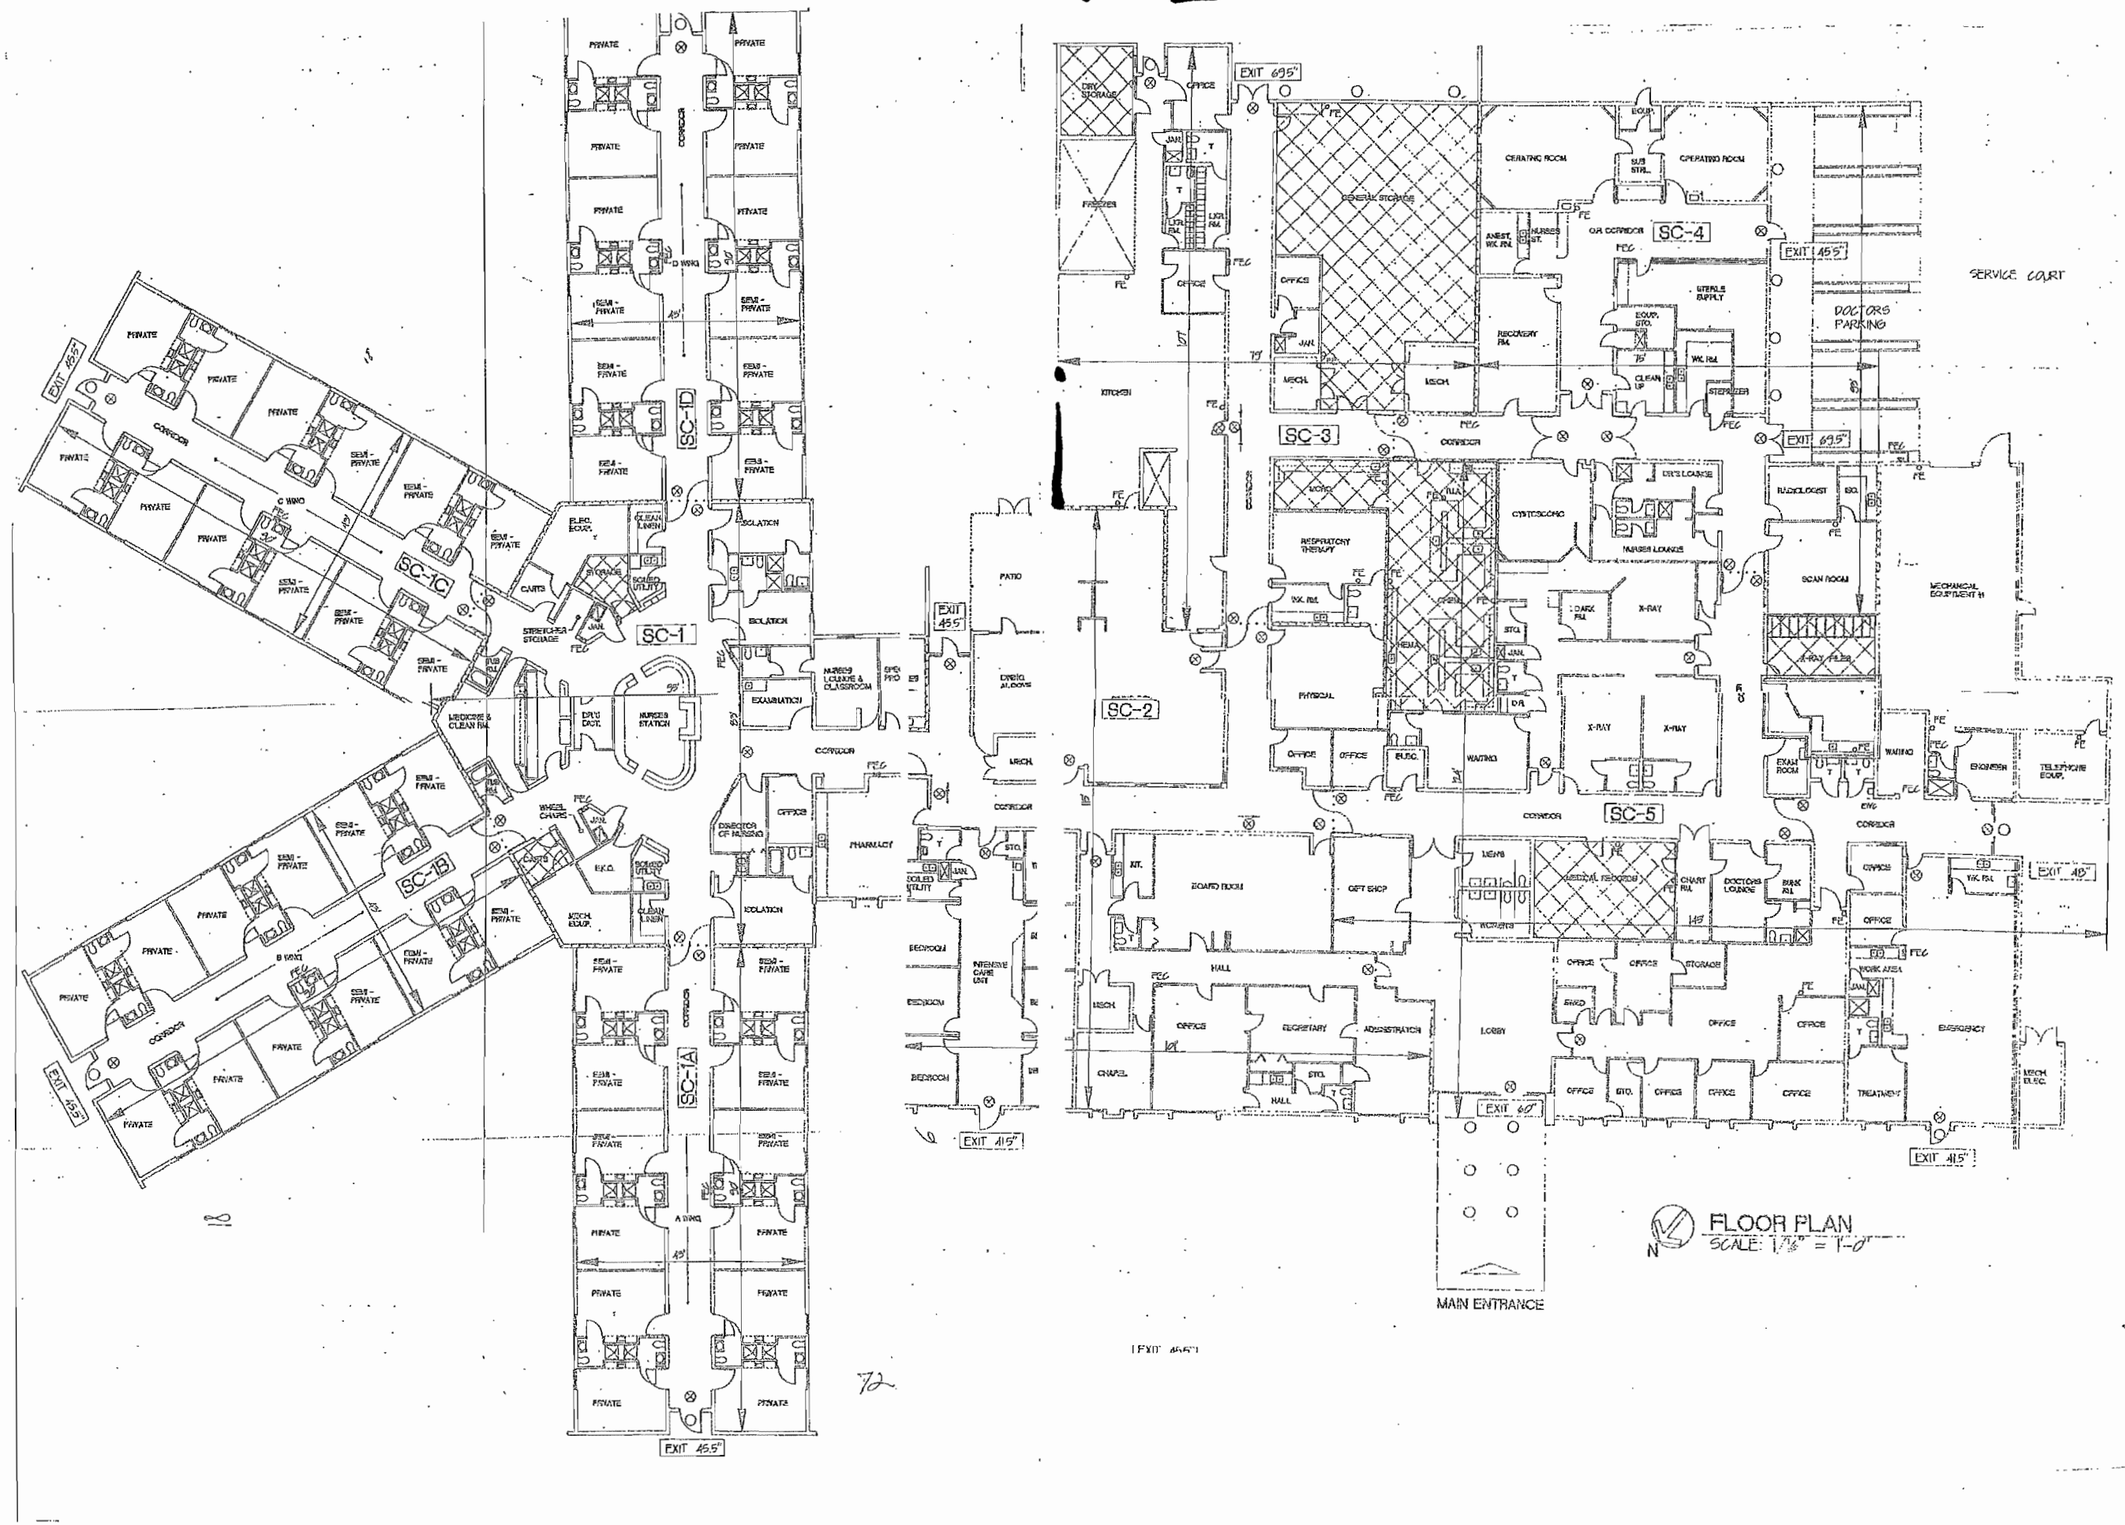

72