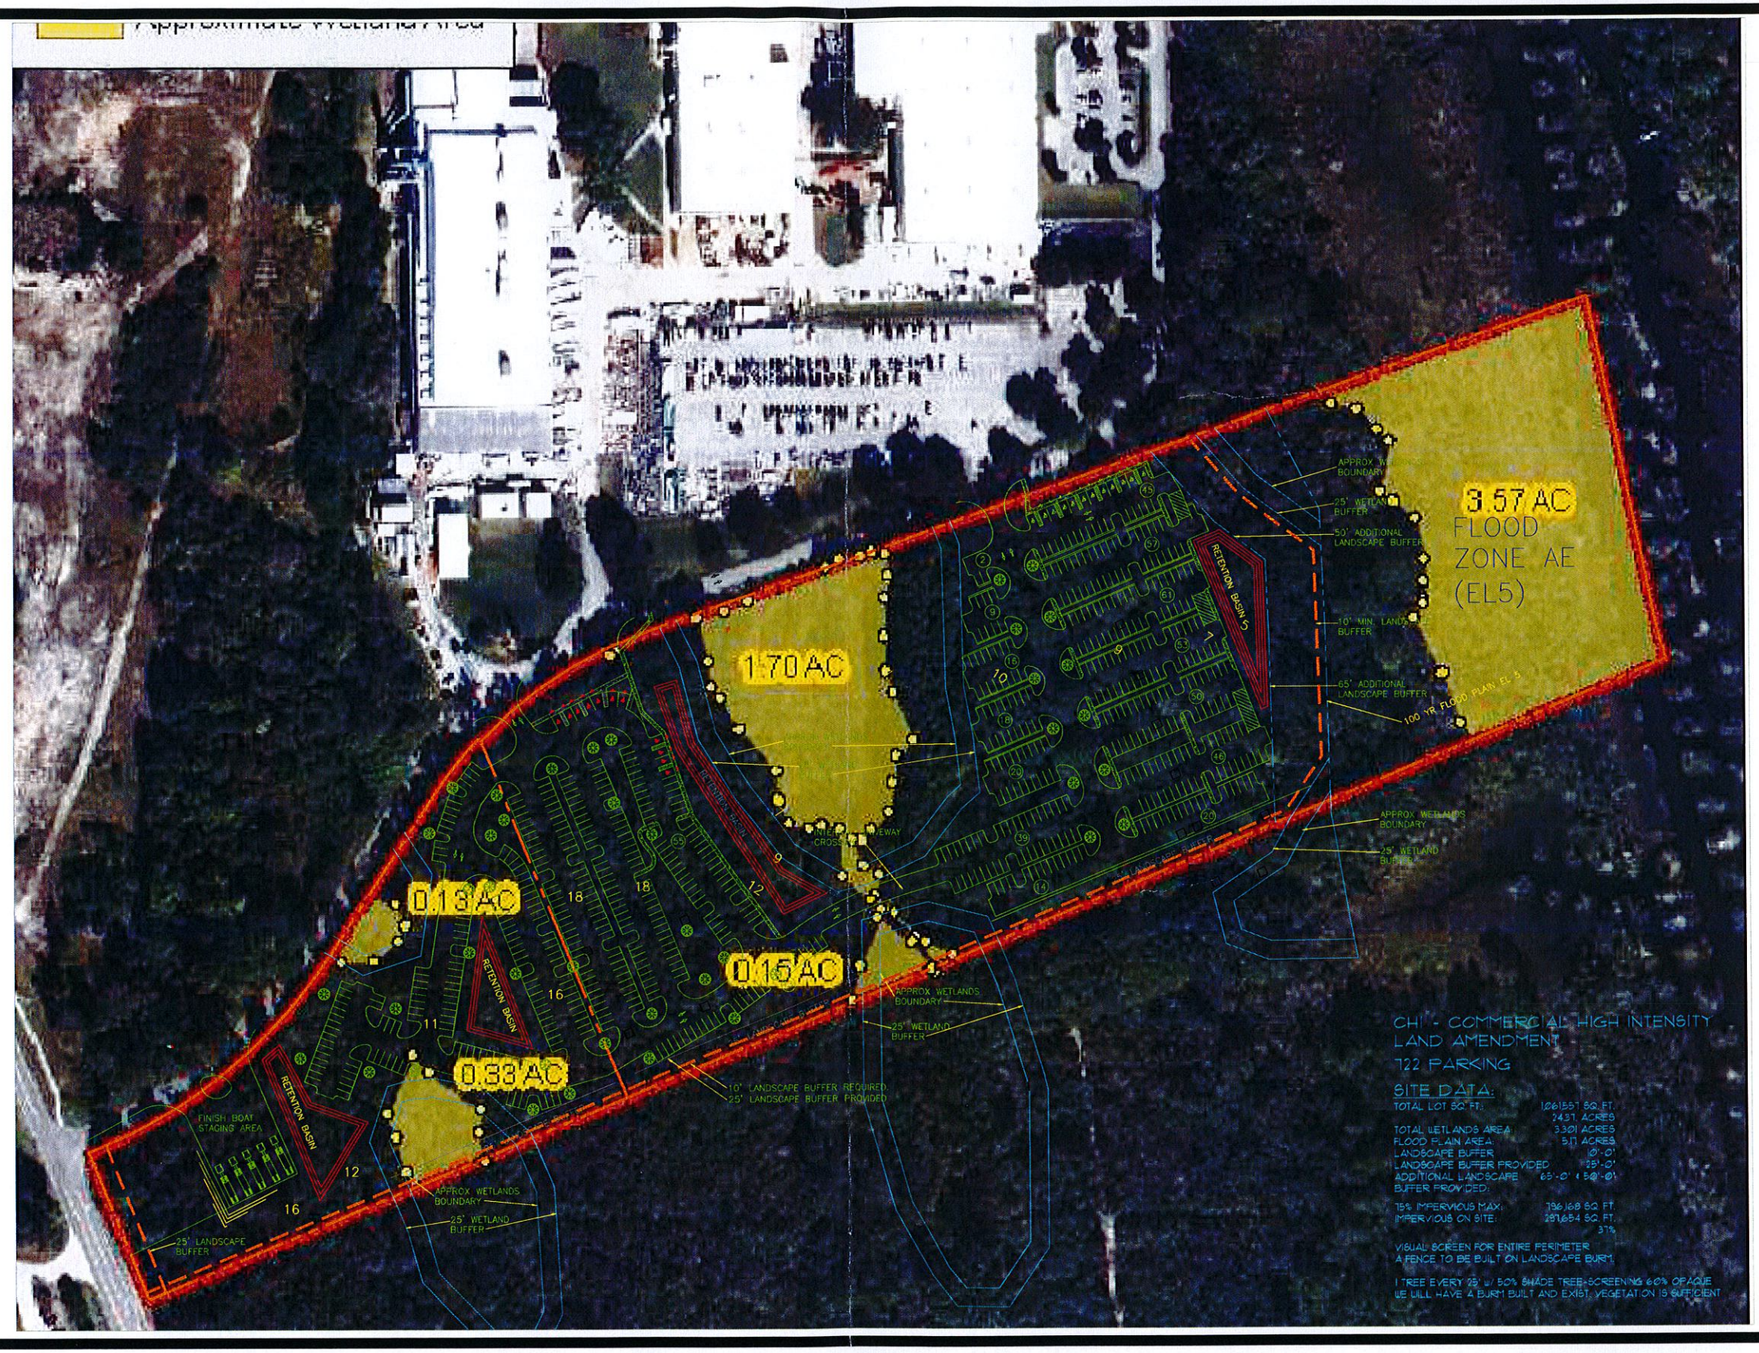

APPROXIMATE WETLAND AREAS ARE TO BE DETERMINED BY WATER MANAGEMENT DISTRICT

SITE PLAN

PROJECT # 215120

DATE: 3.13.2015

PARKING LOT / FINISHED BOAT STAGING & FUTURE OFFICE FOR:

SEA RAY / MERIDIAN

JPA
JOSEPH POZZUOLI ARCHITECT
314 MOODY BLVD
FLAGLER BEACH, FLORIDA 32136
T: 386.439.5650 F: 386.439.5651
AR 13178 ID 4843
COPYRIGHT 2015