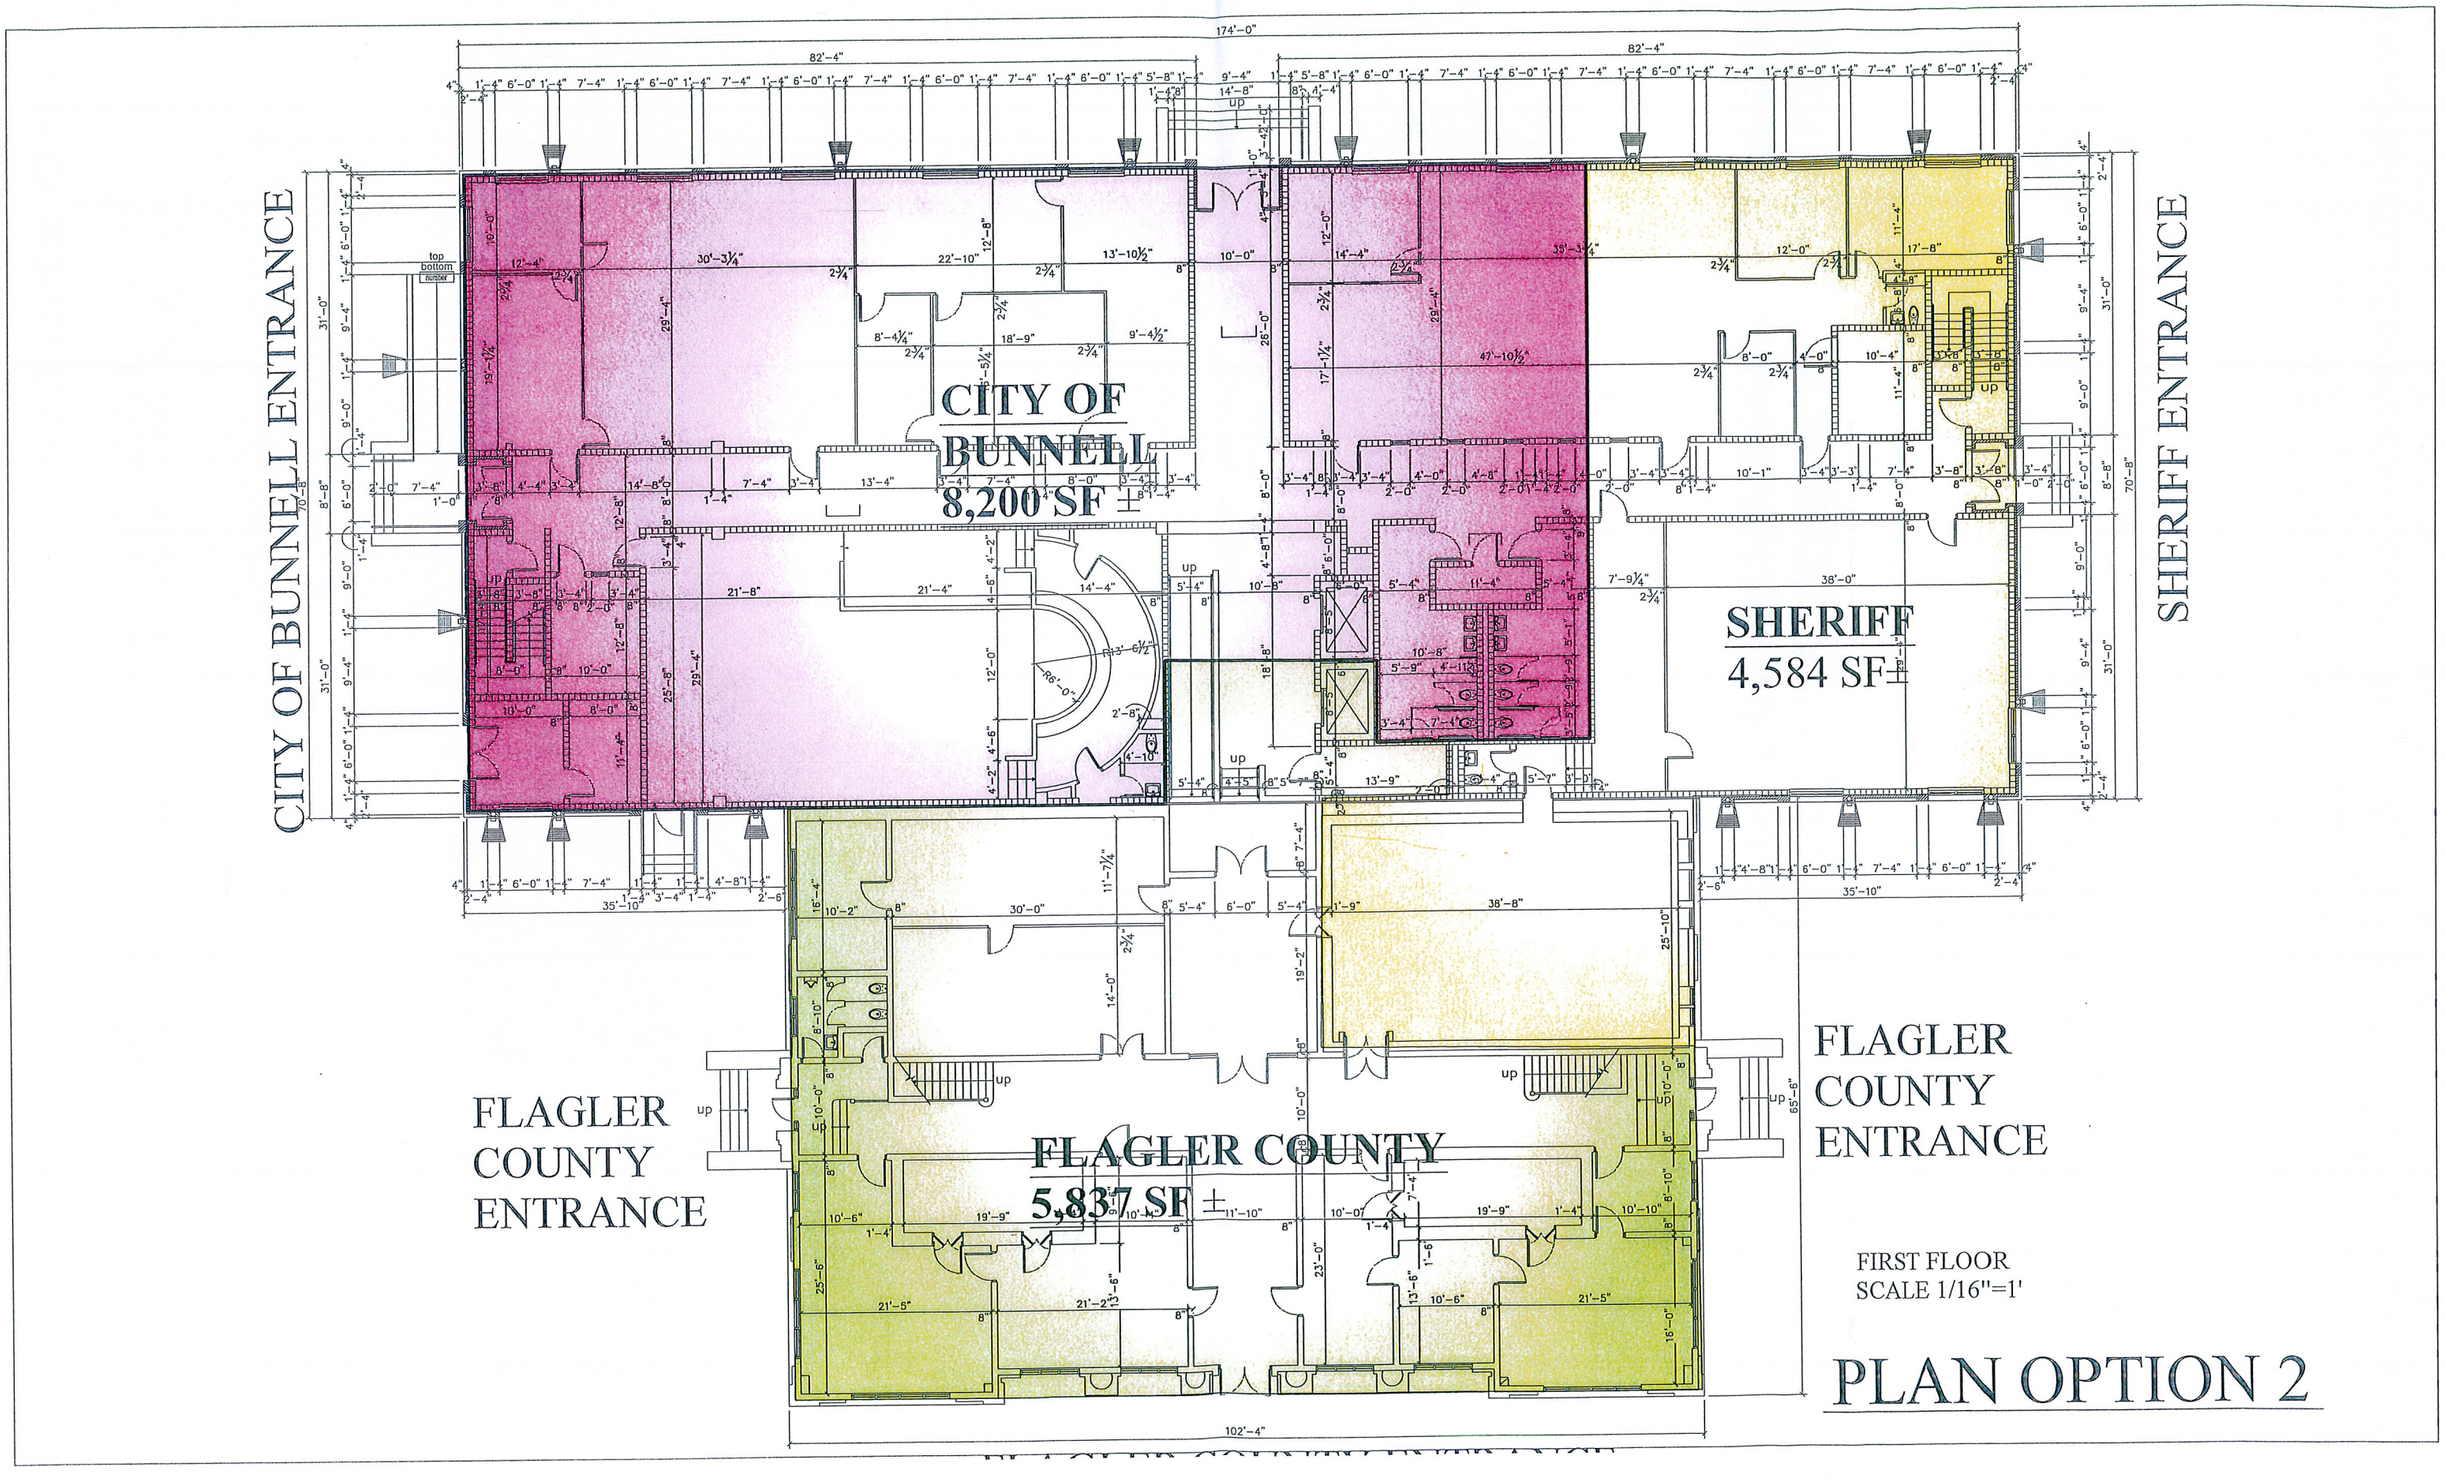
CITY OF BUNNELL ENTRANCE
SHERIFF ENTRANCE
CITY OF BUNNELL
8,200 SF ±
SHERIFF
4,584 SF ±
FLAGLER COUNTY
5,837 SF ±
FLAGLER COUNTY ENTRANCE
FLAGLER COUNTY ENTRANCE
FIRST FLOOR
SCALE 1/16"=1'
PLAN OPTION 2

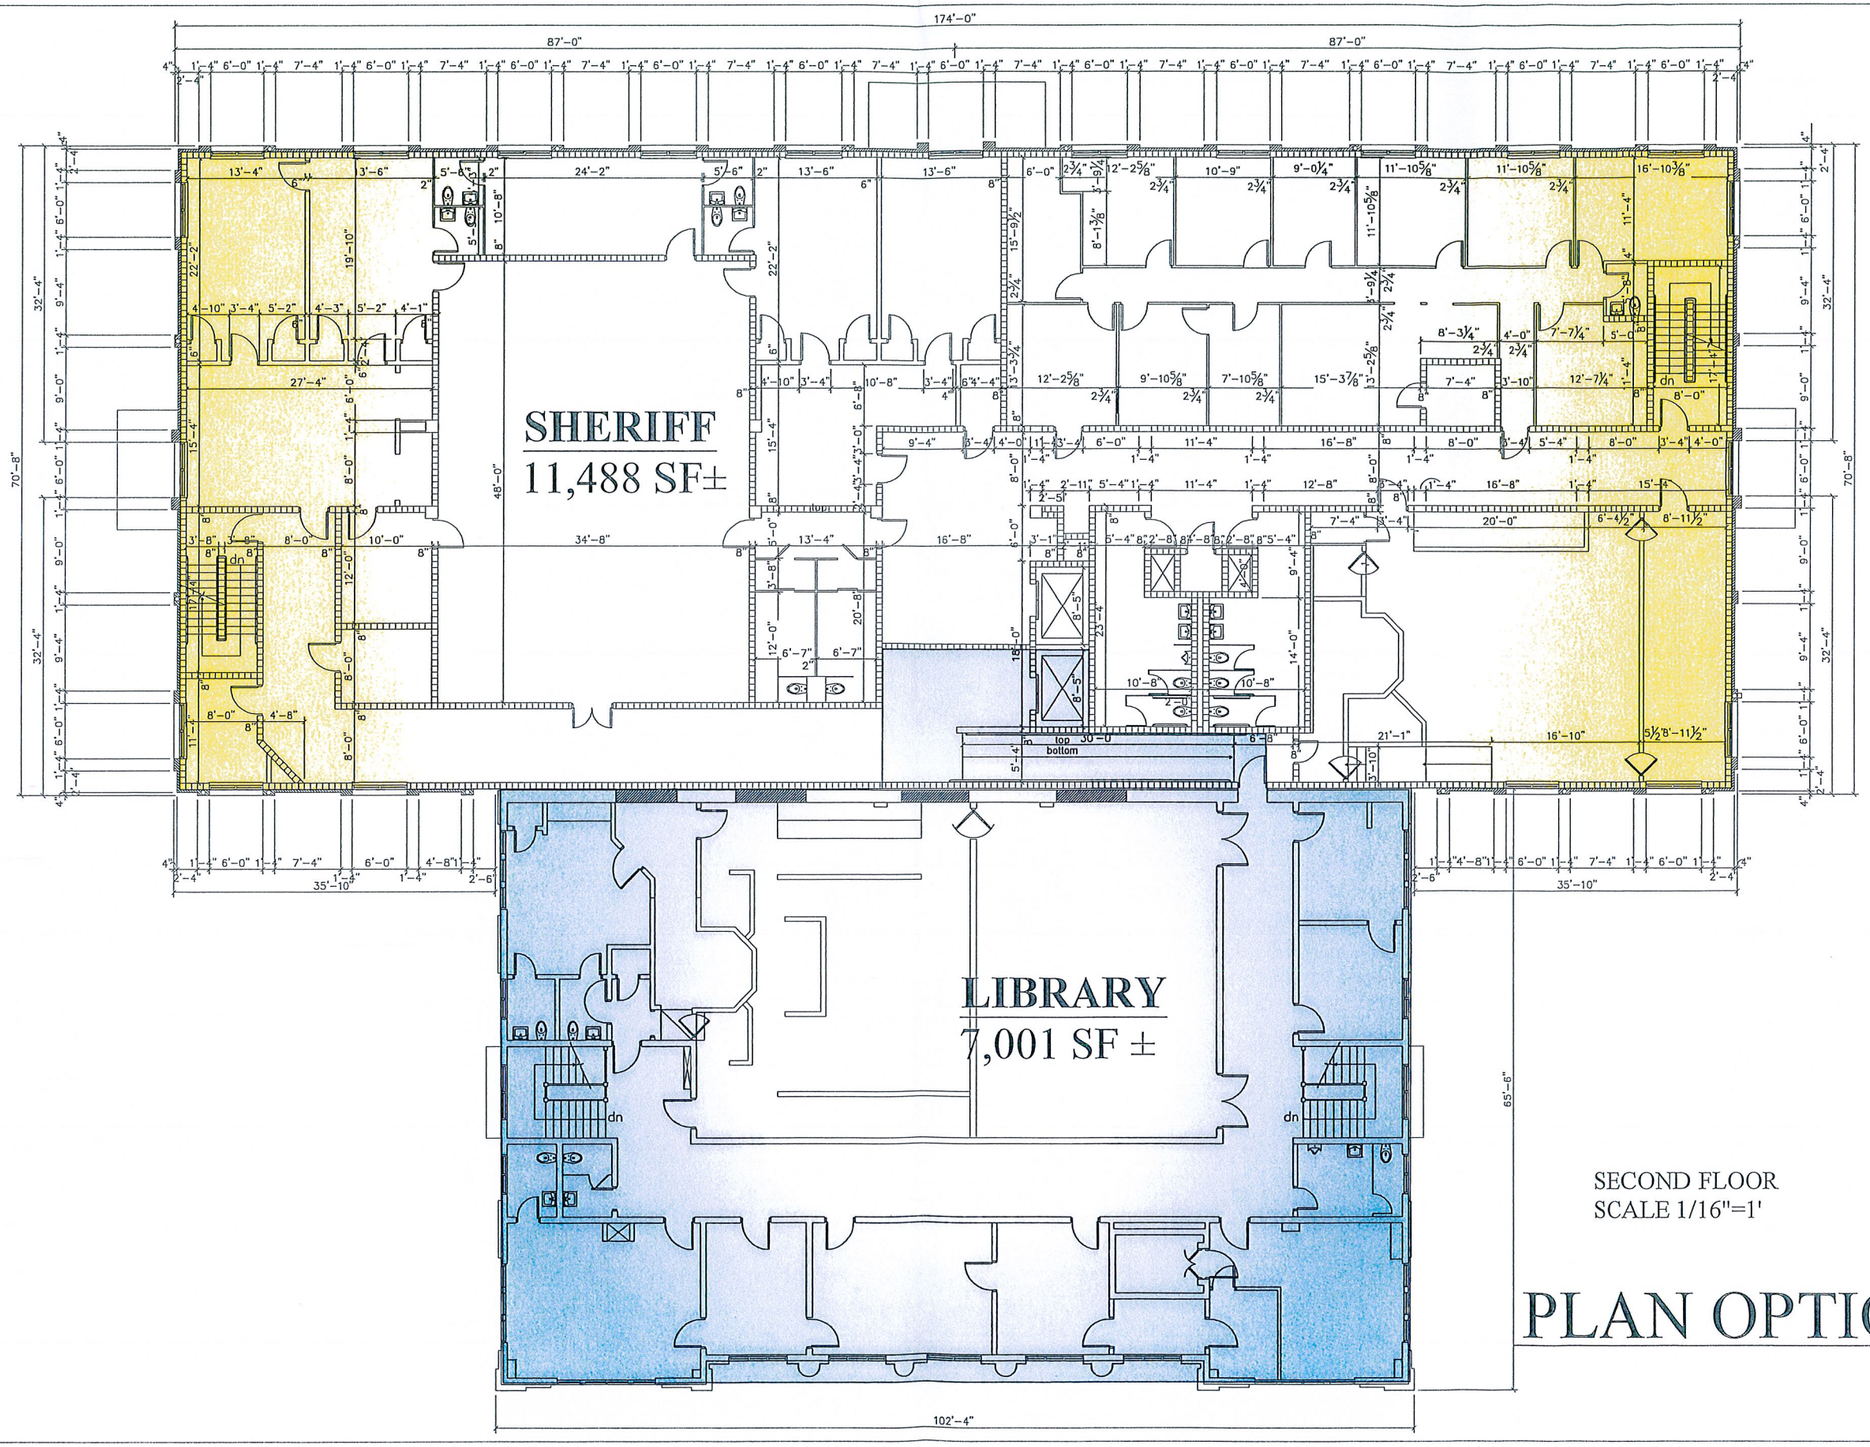

SECOND FLOOR
SCALE 1/16"=1'

PLAN OPTION 2

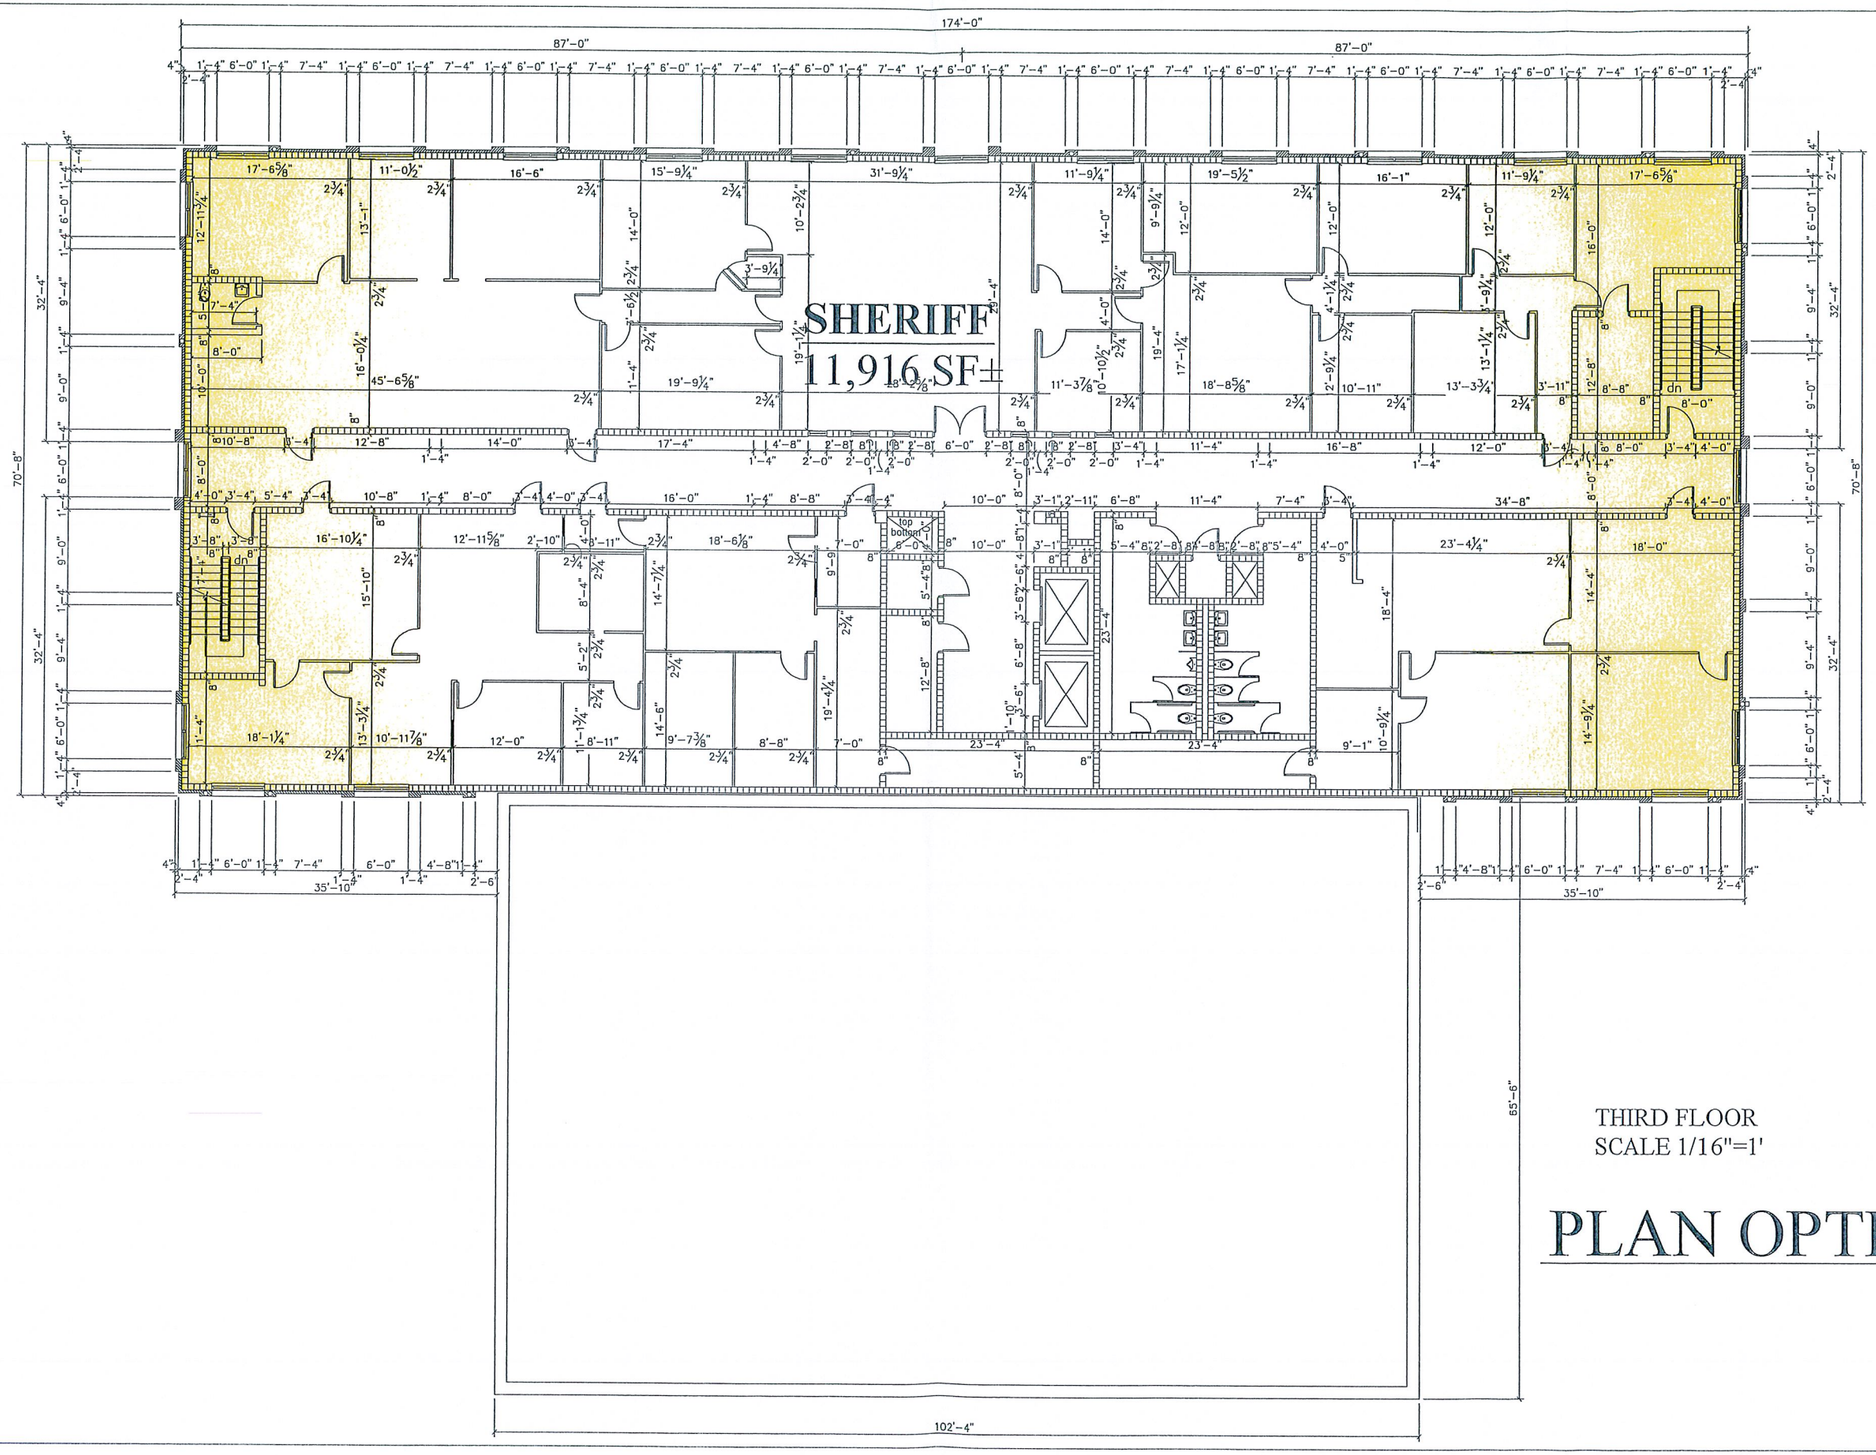

THIRD FLOOR
SCALE 1/16"=1'

PLAN OPTION 2