SHERIFF ENTRANCE

SHERIFF ENTRANCE

**SHERIFF**

**11,586**

**SF± SF±**

FLAGLER COUNTY ENTRANCE

FLAGLER COUNTY ENTRANCE

**FLAGLER COUNTY**

**6,781 SF ±**

FLAGLER COUNTY ENTRANCE

FIRST FLOOR
SCALE 1/16"=1'

# PLAN OPTION 3

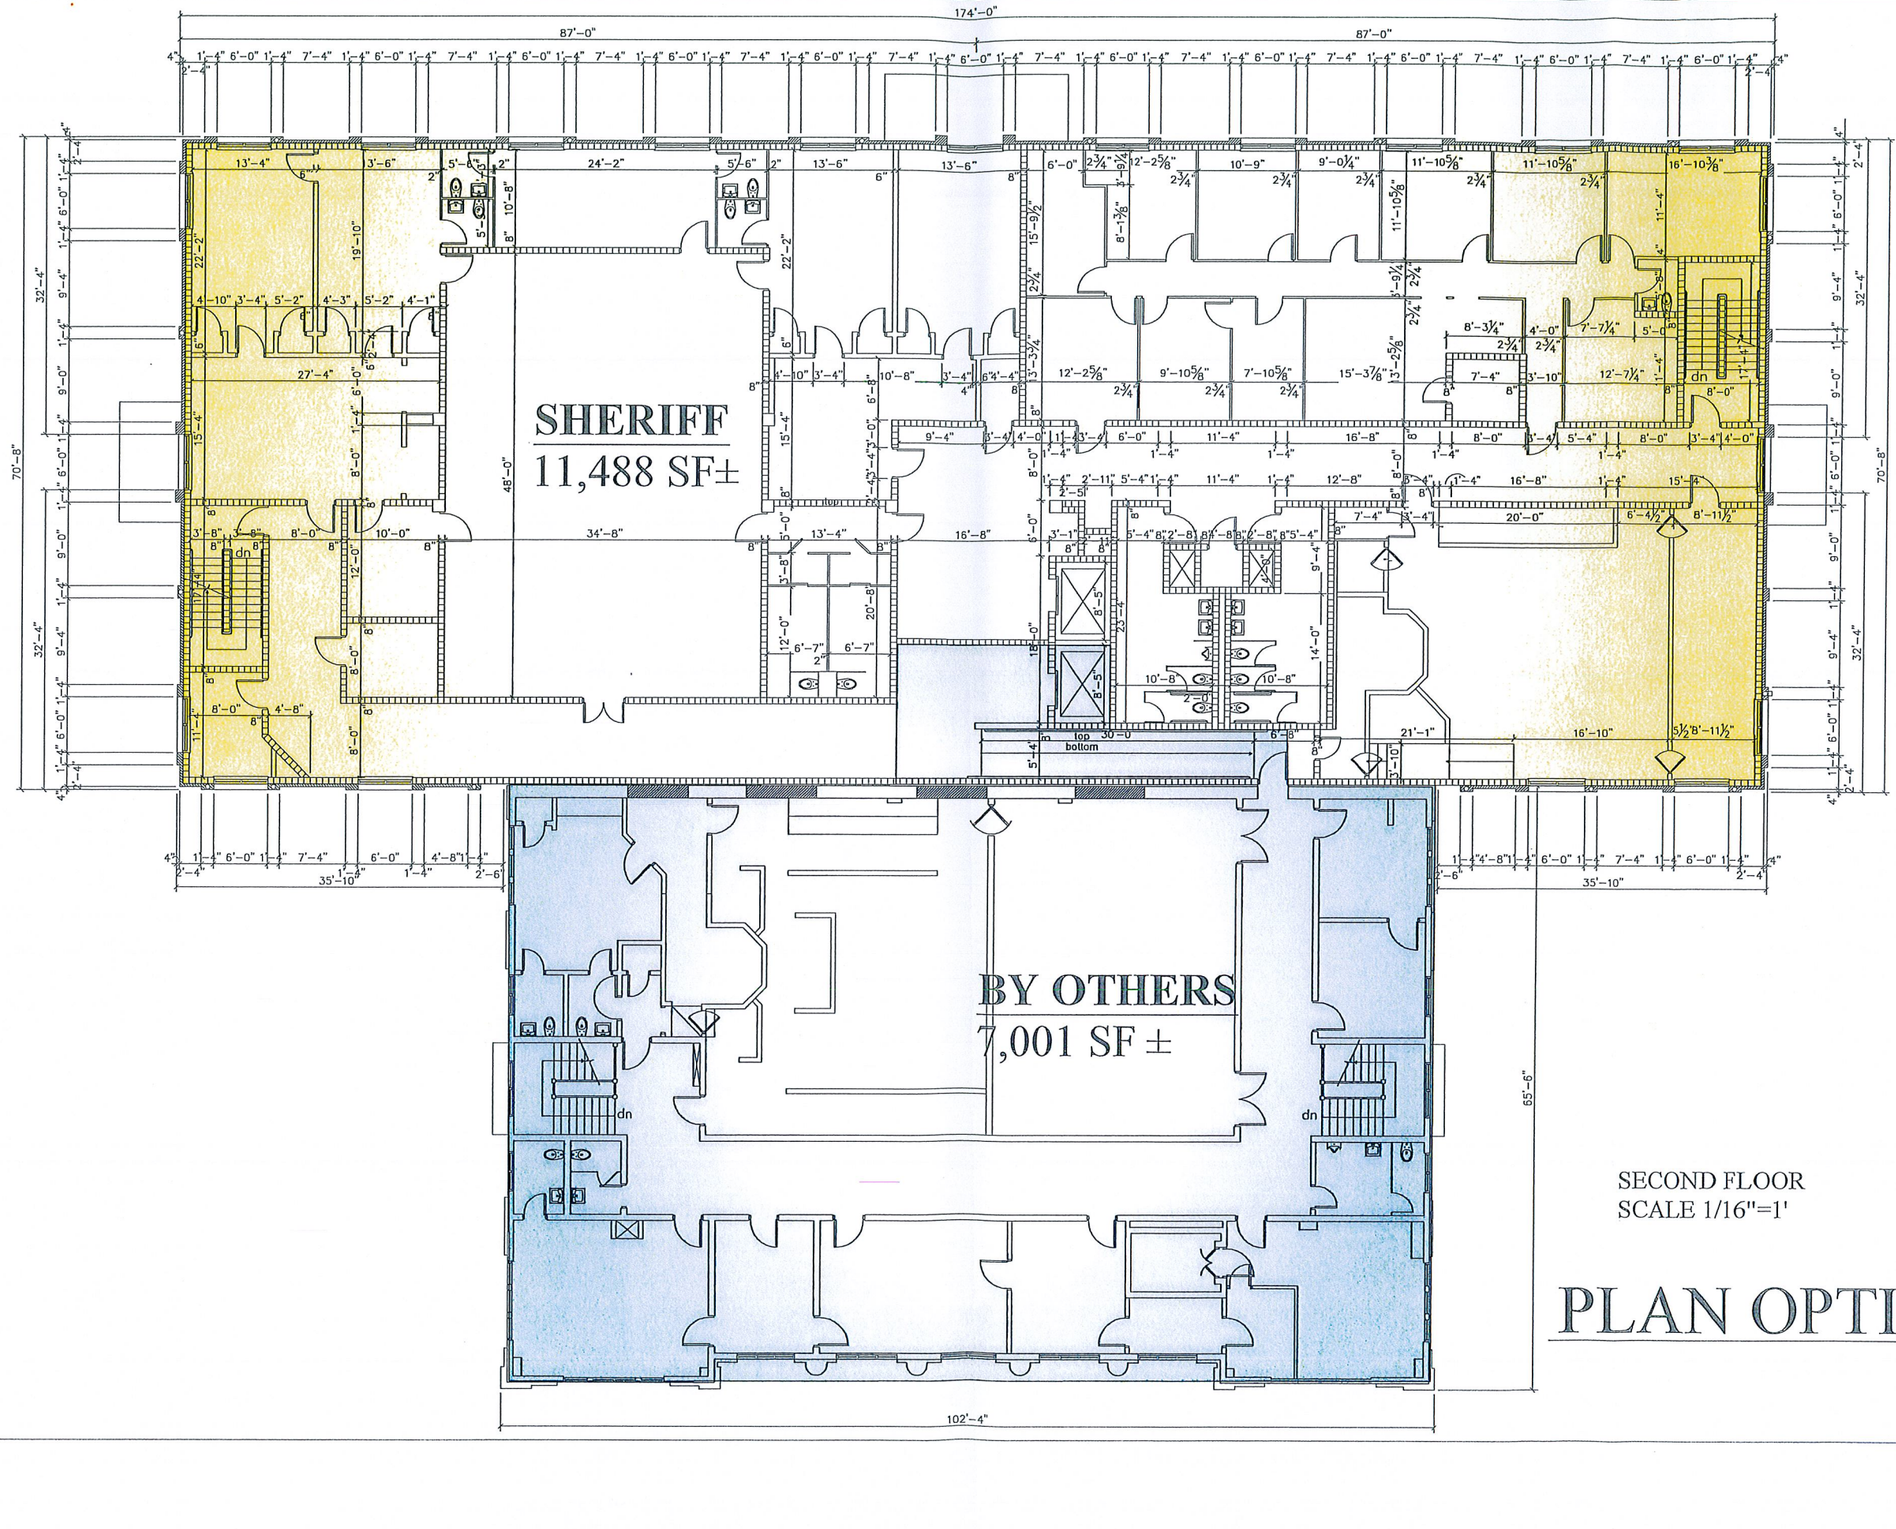


SECOND FLOOR
SCALE 1/16"=1'

# PLAN OPTION 3

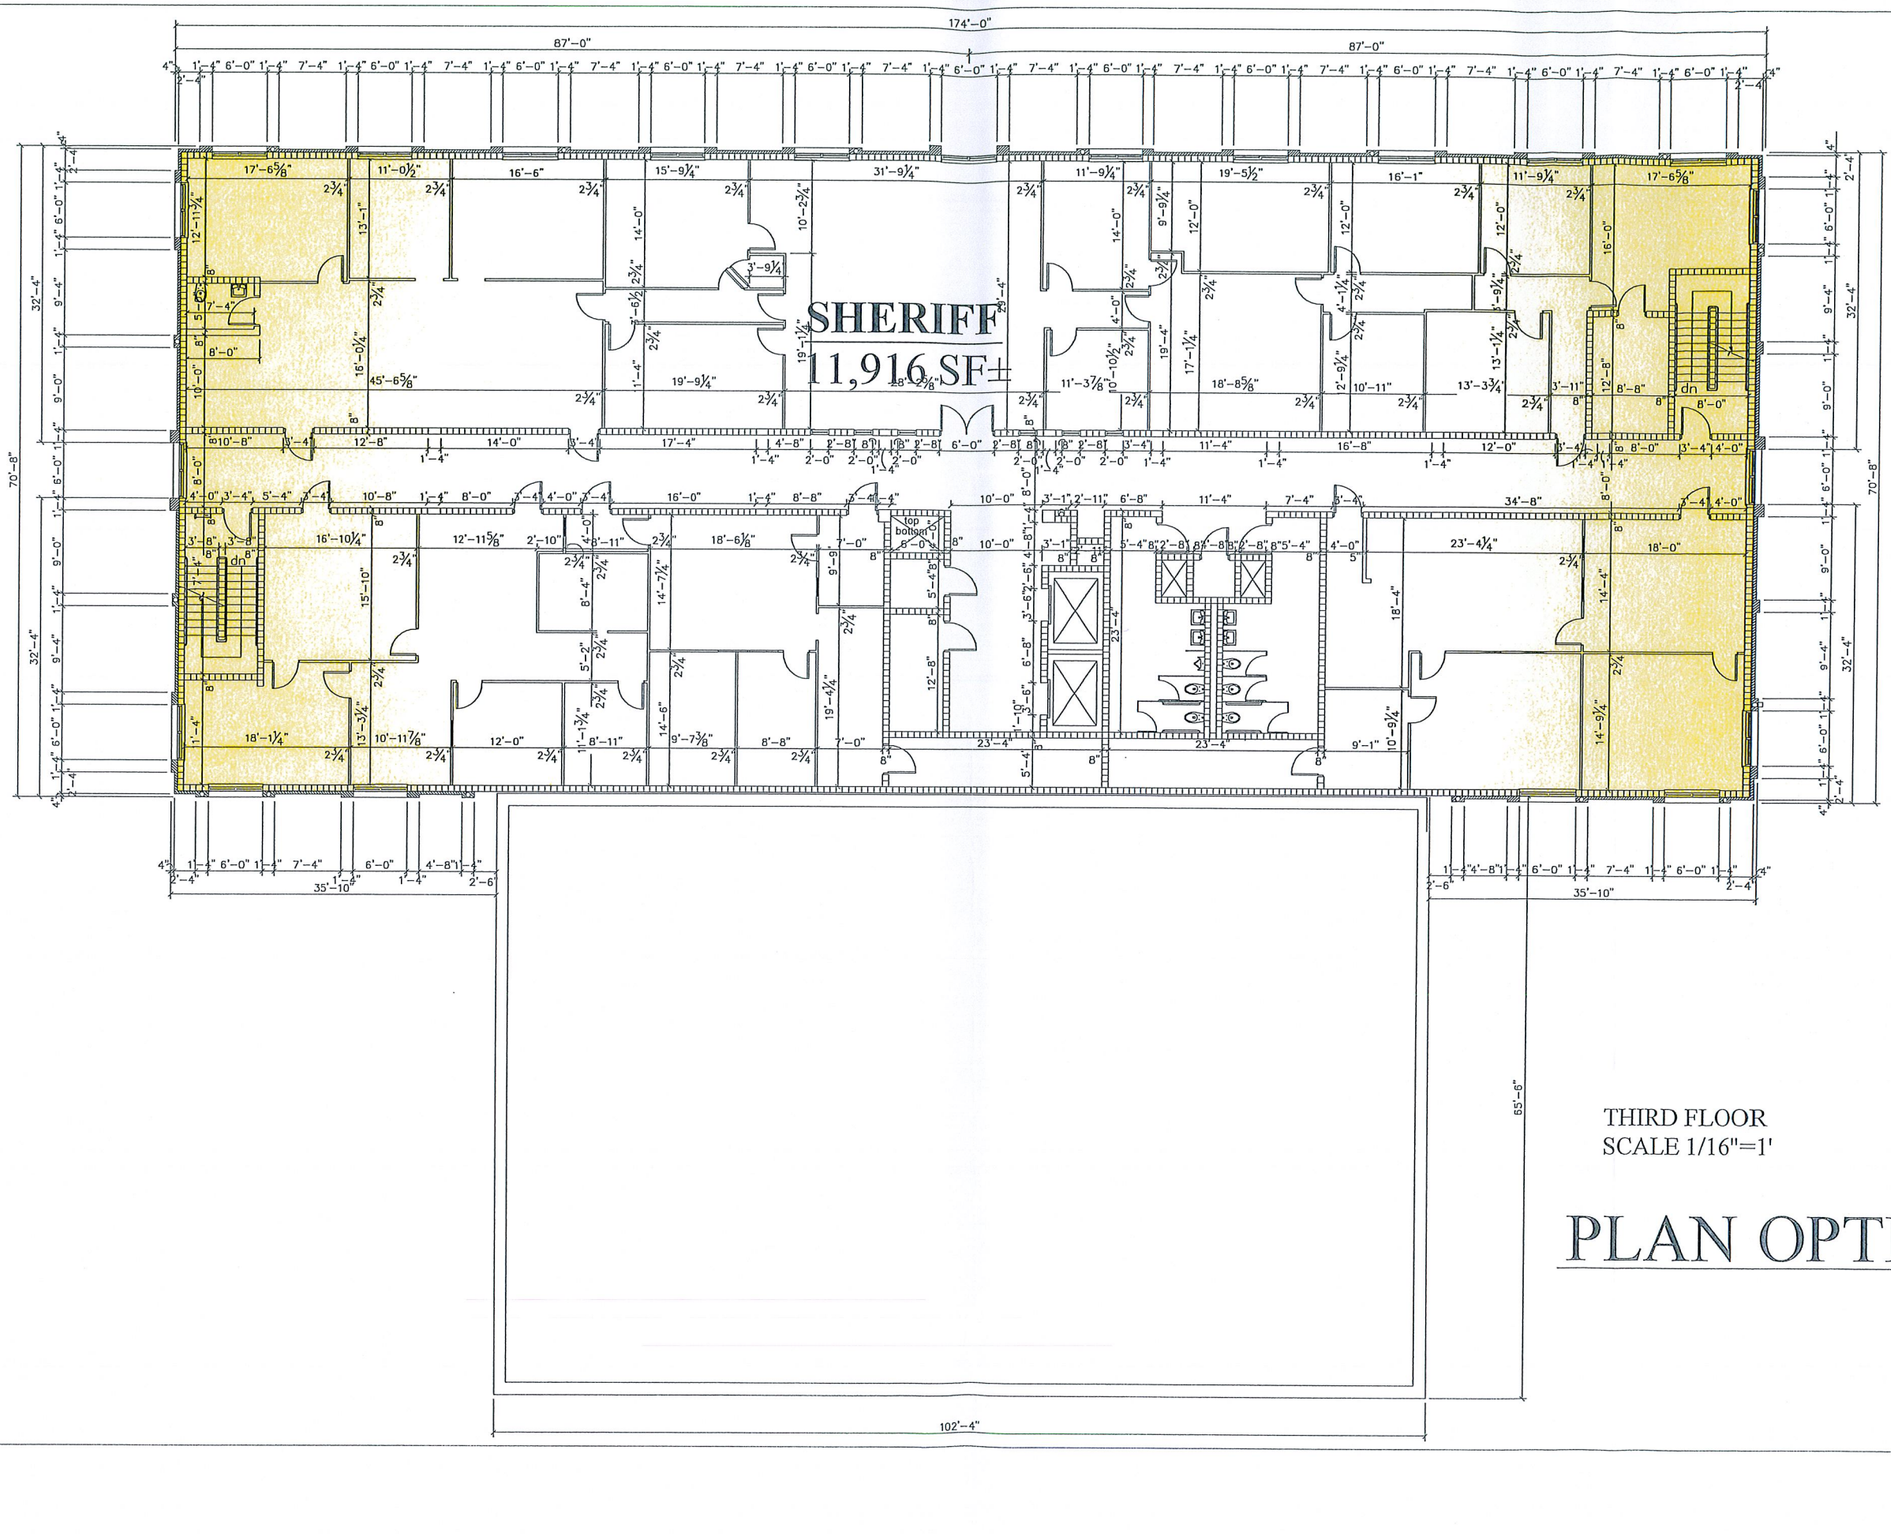


THIRD FLOOR
SCALE 1/16"=1'

# PLAN OPTION 3